PLAN SHEET 1

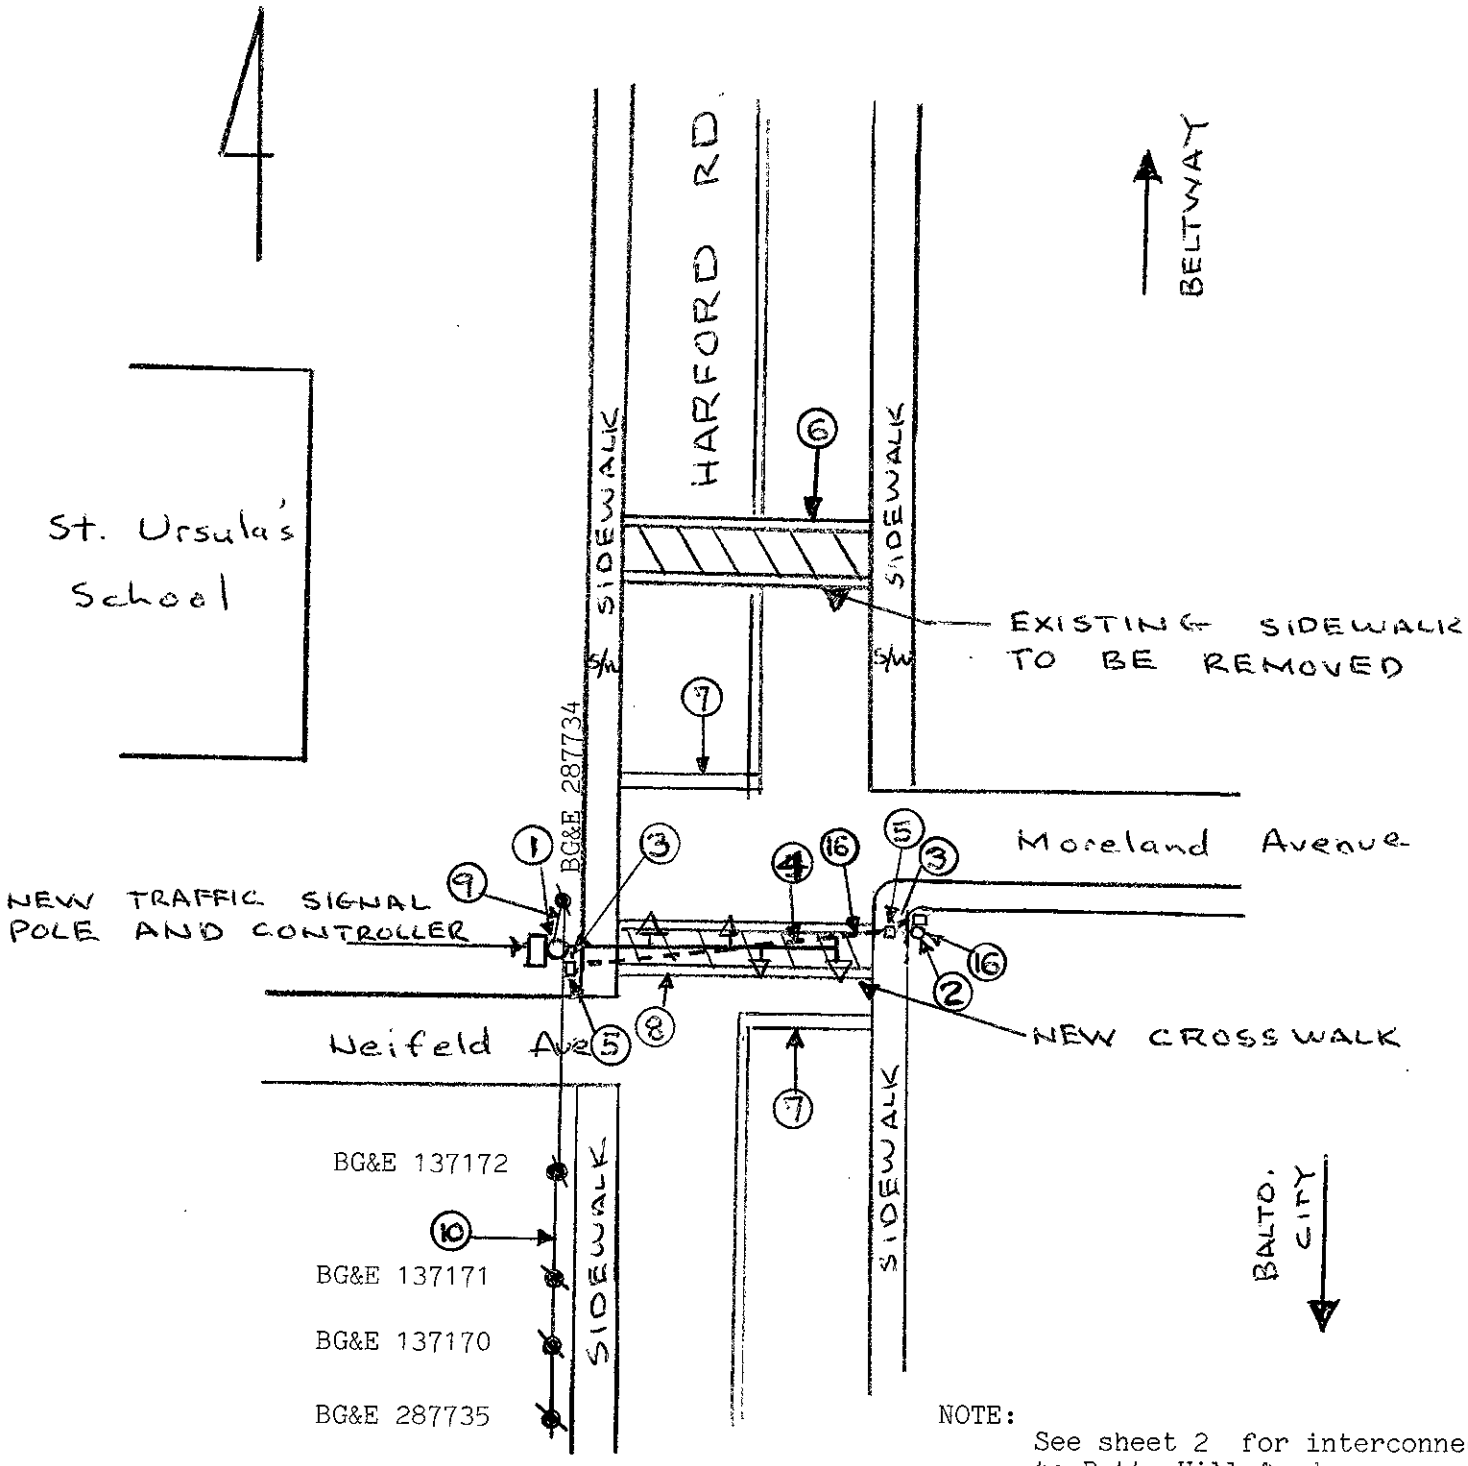

NOTE:
See sheet 2 for interconnect to Putty Hill Avenue

APPROVALS	
	12/6/90
CHIEF, SIGNAL DESIGN SECTION	
ASSISTANT DISTRICT ENGINEER, TRAFFIC	
	12/6/90
CHIEF, TRAFFIC ENGINEERING DIVISION	
	12/6/90
DEPUTY CHIEF ENGINEER, OFFICE OF TRAFFIC	

MARYLAND DEPARTMENT OF TRANSPORTATION
STATE HIGHWAY ADMINISTRATION
OFFICE OF TRAFFIC
TRAFFIC ENGINEERING DIVISION

Plan Sheet
Md. 147 (Harford Road) @ Neifeld Avenue
Baltimore County

DATE	DRAWN BY	CONTRACT NUMBER
12-4-90	E. Simmers	