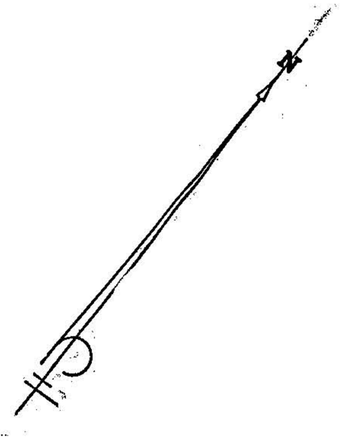

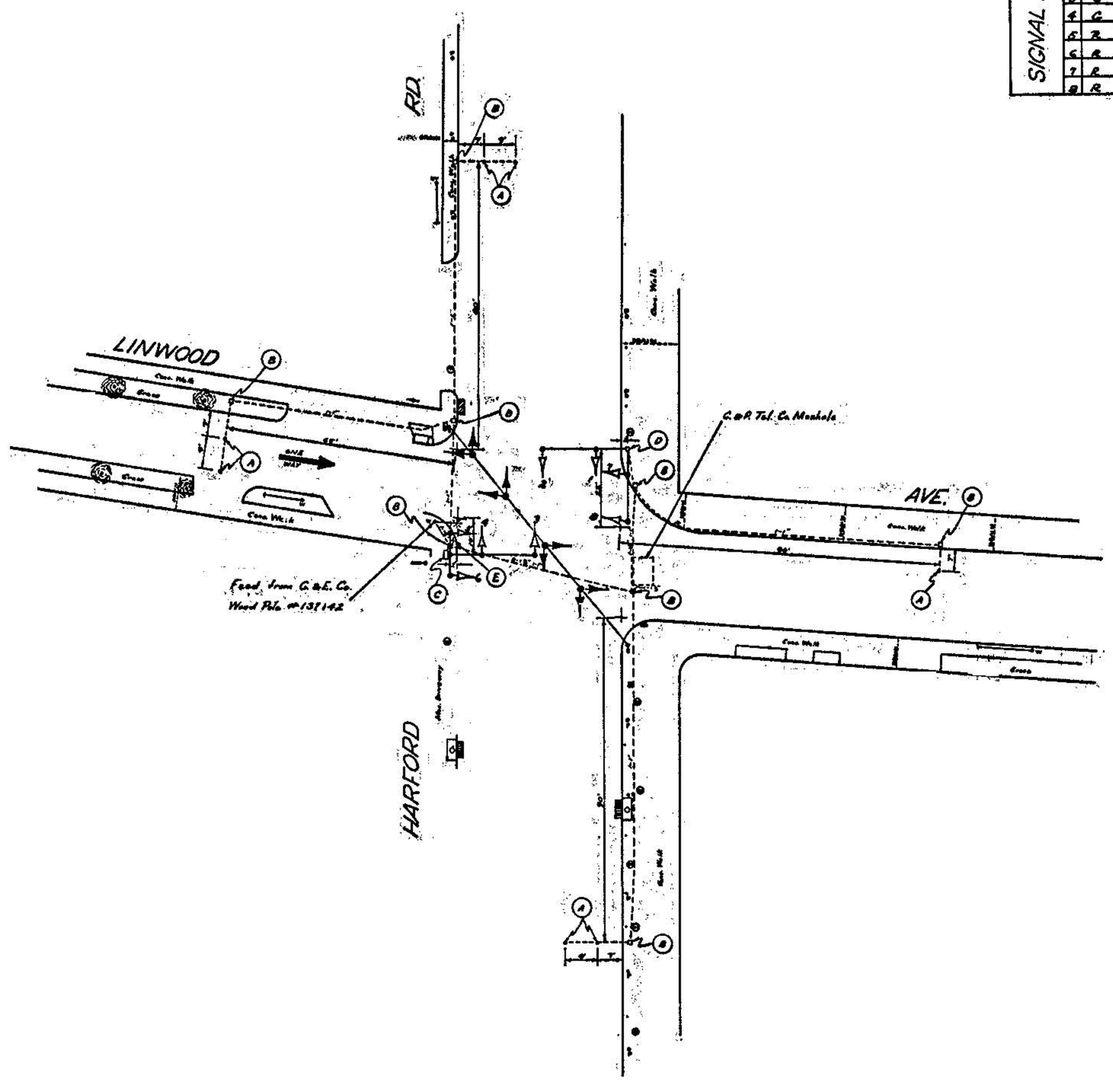

PHASE	A		B		FLASH
SIGNAL FACE					
1	G	A	R	R	A
2	G	A	R	R	A
3	G	A	R	R	A
4	G	A	R	R	A
5	R	R	G	A	R
6	R	R	G	A	R
7	R	R	G	A	R
8	R	R	G	A	R

R A G

1-8

(A) DETECTOR
(B) HAND BOX
(C) POLE, MONOLEVER - W/ 24', & 2-6' ARMS, CONTROLLER
(D) POLE, TWIN MONOLEVER - W/ 20' & 24' ARMS
(E) SIGN - NTOR

TS-3128

	REVISION	BY	DATE
1			
2			
3			
4			
5			
6			

BALTIMORE COUNTY MARYLAND
DEPARTMENT OF
TRAFFIC ENGINEERING

HARFORD RD. & LINWOOD AVE.

SCALE 1"=20'
DRAWN BY [illegible] DATE 12/31/70
CHECKED BY [illegible] DATE 1/6/72

DWG. NO. S-1213