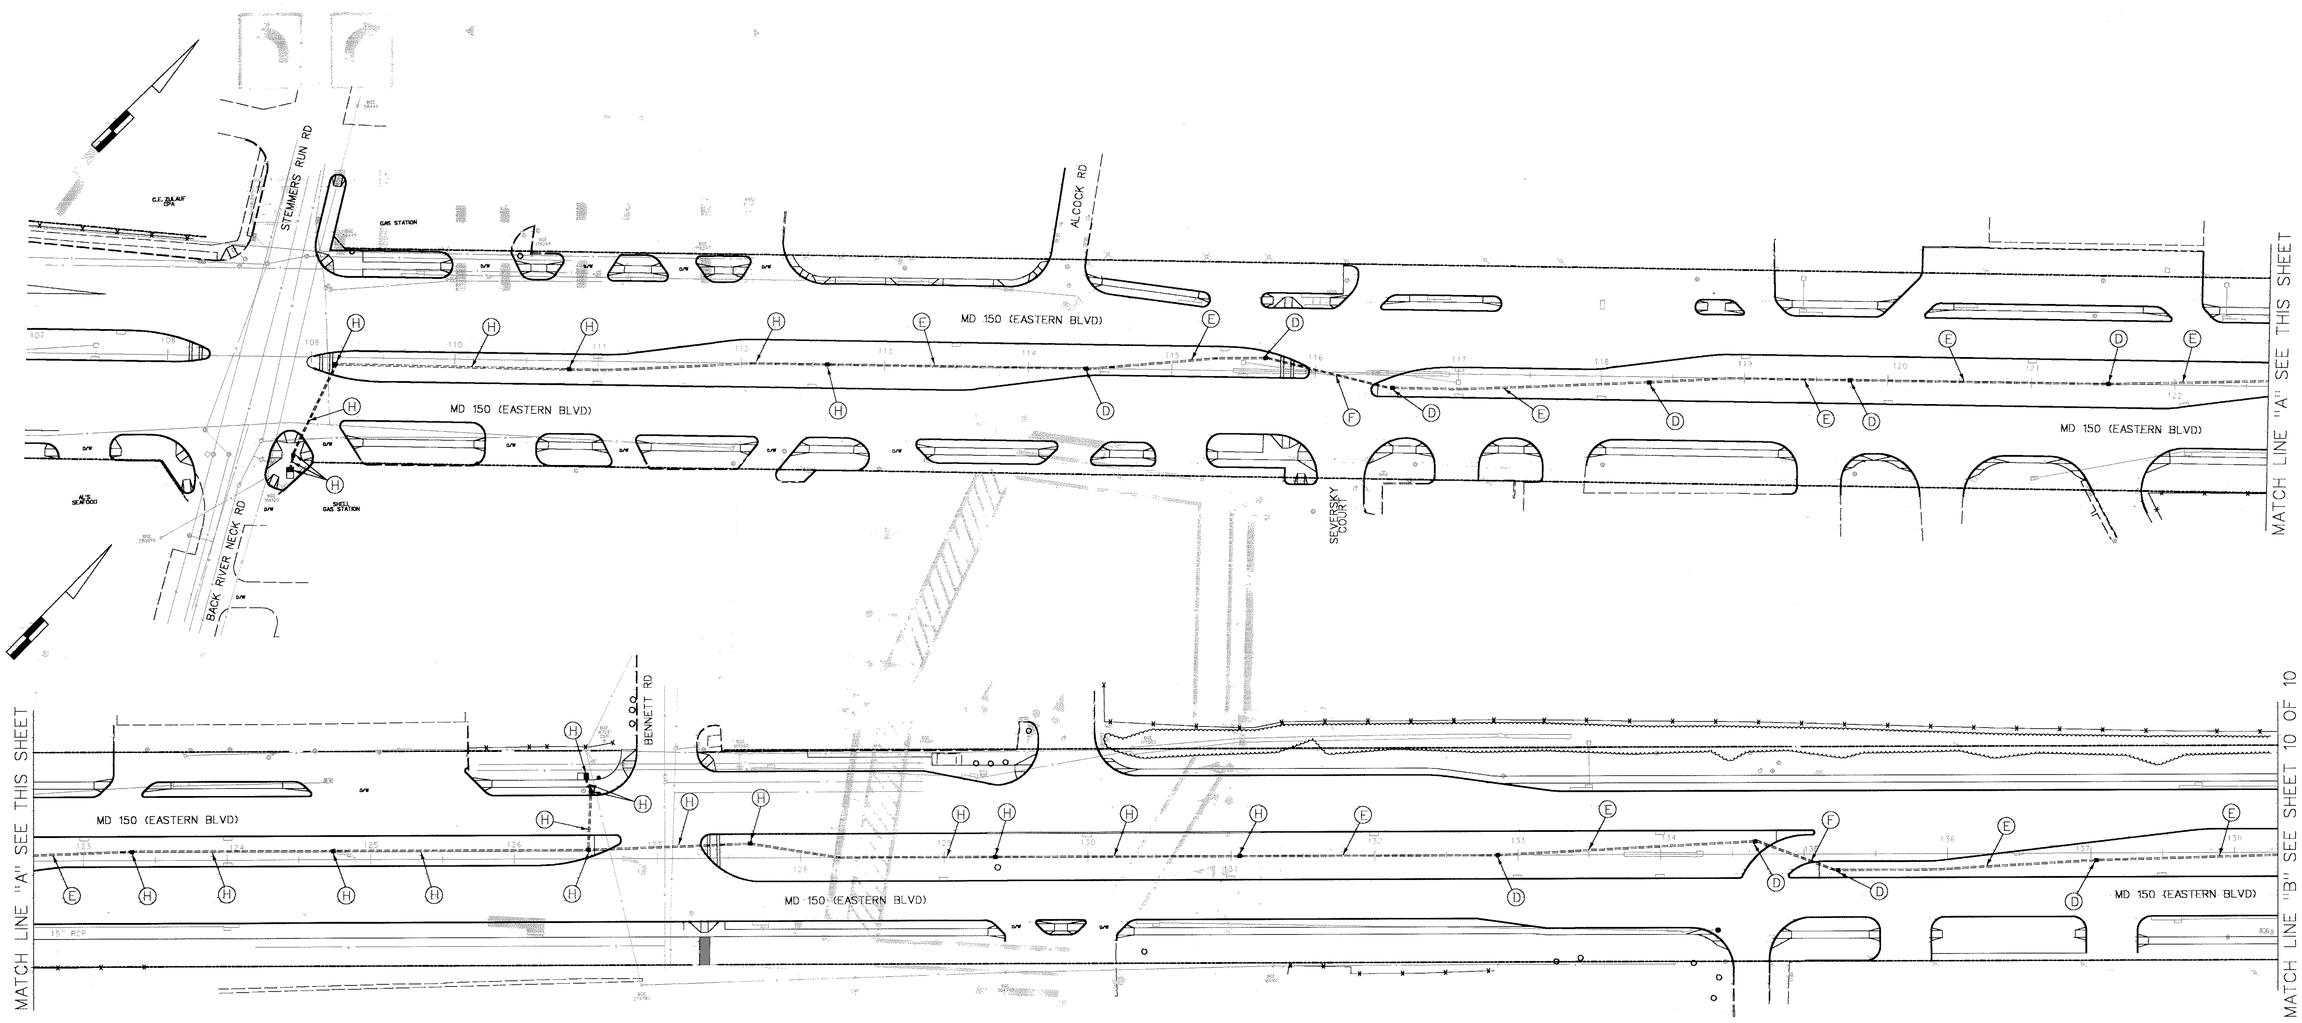

CONSTRUCTION DETAILS

D. Install handhole.

E. Install 3" polyvinyl chloride electrical conduit (Schedule 80) (trenched).

F. Install 3" polyvinyl choride electrical conduit (Schedule 80) (slotted).

H. Proposed signal equipment as shown on signal plans.

NOTE:

1. All the proposed signal equipment shall be installed to the final grade and prior to the final road surface.
2. Coordination between sub-contractors shall be required in the installation of the interconnect conduit within median construction and landscaping.

GEOMETRIC LEGEND

PROPOSED
EXISTING

LEGEND OF UNDERGROUND AND OVERHEAD UTILITIES

AERIAL CABLE	A	A
ELECTRIC	E	E
TELEPHONE	T	T
GAS	G	G
SEWER	S	S
WATER	W	W
CABLE TV	TV	TV

STREET TRAFFIC STUDIES, LTD.
Gateway International
1302 Concourse Drive, Suite 104
Linthicum, Maryland 21090
Ph (410) 859-3553
Fax (410) 859-3579

TA21X1.dgn

REVISIONS

APPROVALS

ASST. CHIEF, TEDD SECTION 2/22/99

ASST. DISTRICT ENGINEER, TRAFFIC 2/22/99

CHIEF, TRAFFIC ENGINEERING DESIGN DIVISION

DIRECTOR, TRAFFIC & SAFETY 2/25/99

MARYLAND DOT - STATE HIGHWAY ADMINISTRATION
Office of Traffic & Safety

TRAFFIC ENGINEERING DESIGN DIVISION

MD 150 (EASTERN BLVD) AND SELIG AVE NORTH TO KINGSTON RD

DRAWN BY: S BARANOWSKI	COUNTY: BALTIMORE	TS NO.	SHEET NO.
CHECK BY: E.M. MILESKY 2/99	LOG MILE:		
DATE: 1-25-99	F.A.P. NO.	T.I.M.S. NO.	OF
SCALE: 1" = 50'	S.H.A. NO. BA240A21		