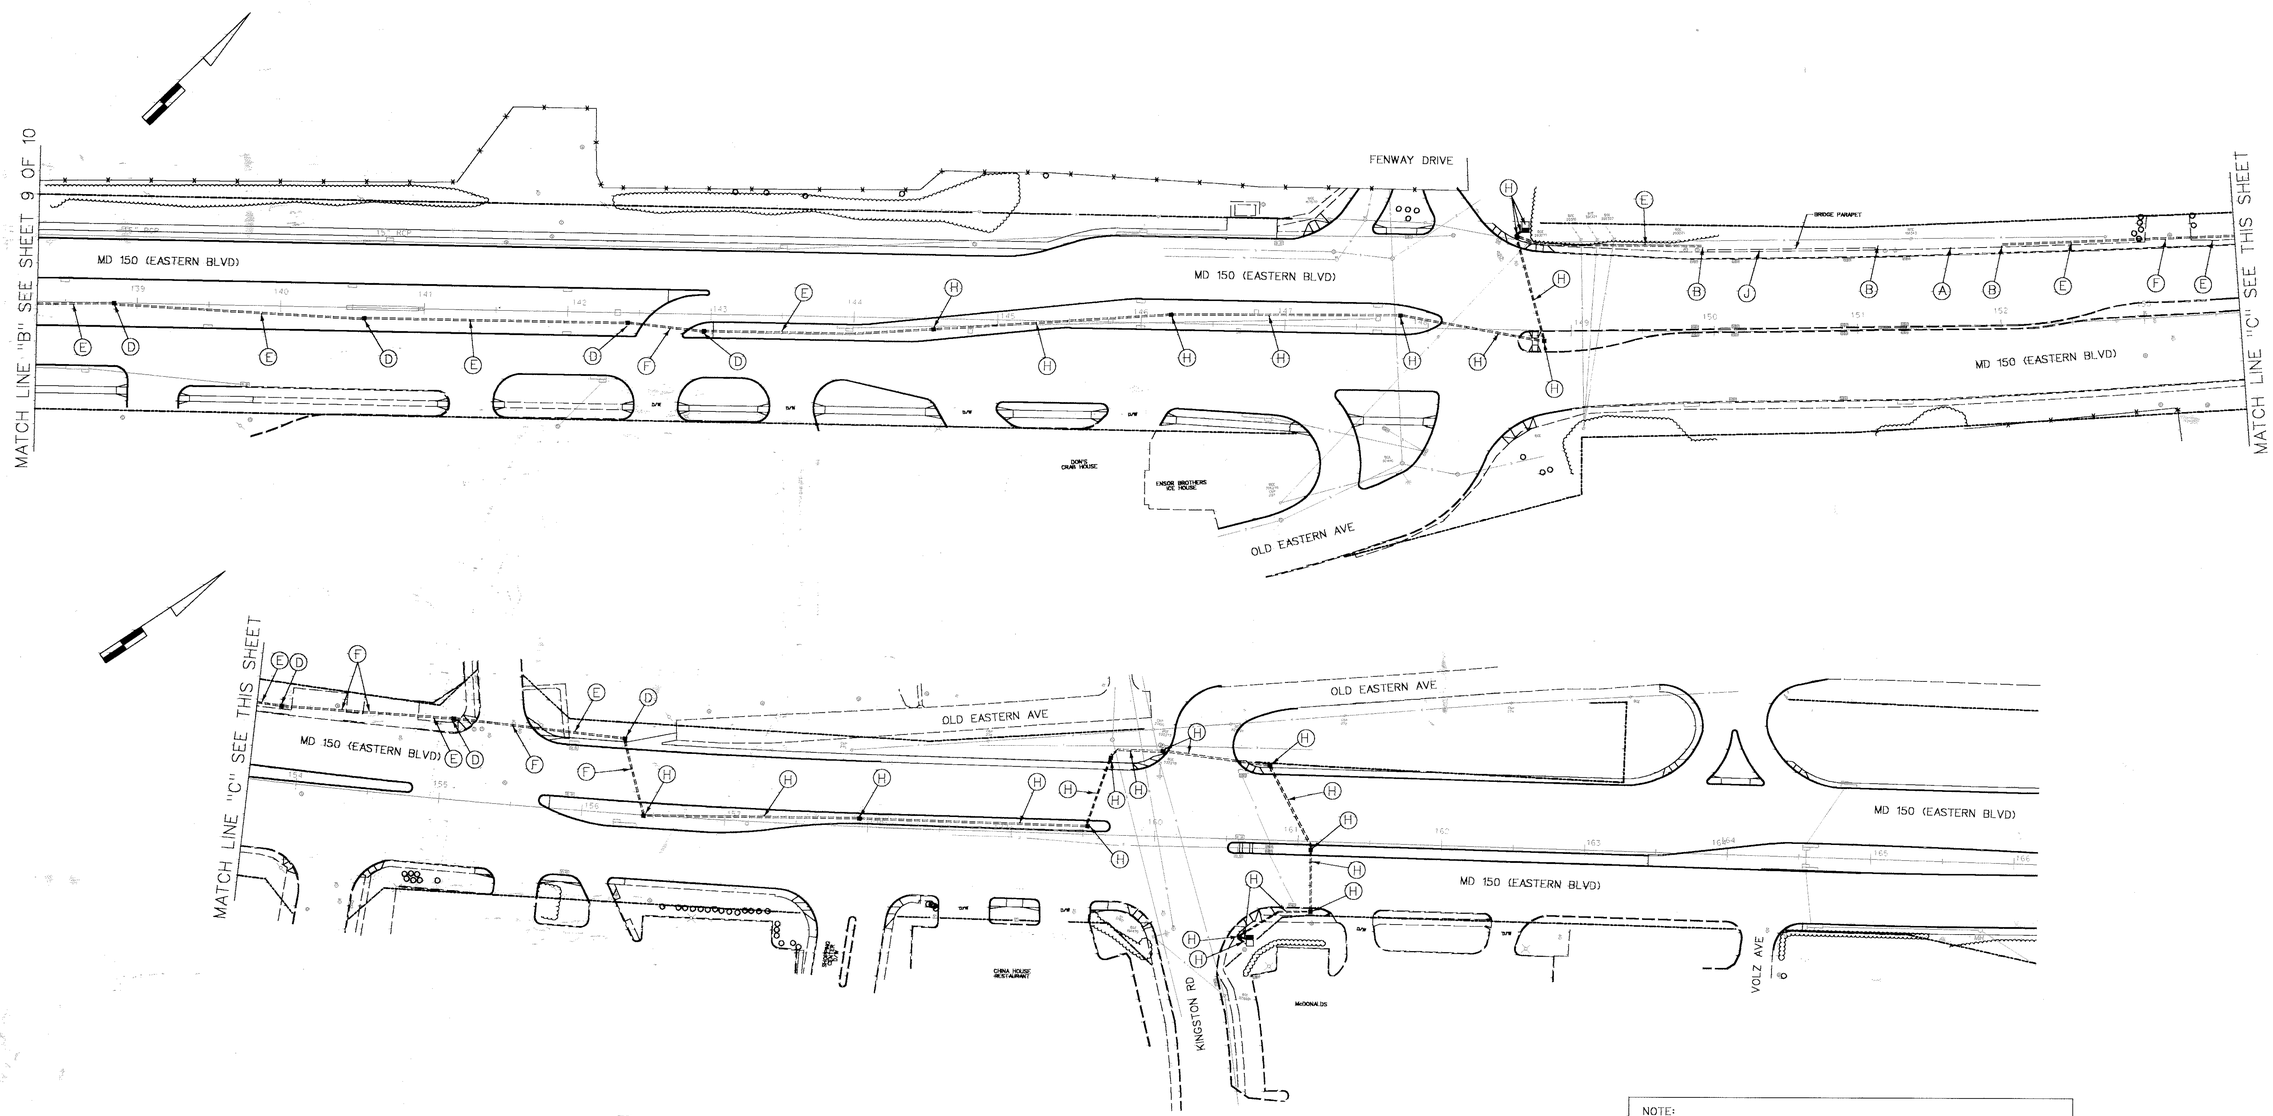

NOTE:

1. All the proposed signal equipment shall be installed to the final grade and prior to the final road surface.
2. Coordination between sub-contractors shall be required in the installation of the interconnect conduit within median and drainage construction.

CONSTRUCTION DETAILS

A. Use existing conduit to install new electrical cable.

B. Use existing handhole to install new electrical cable.

C. Deleted.

D. Install handhole.

E. Install 3" polyvinyl chloride electrical conduit (Schedule 80) (trenched).

F. Install 3" polyvinyl choride electrical conduit (Schedule 80) (slotted).

H. Proposed signal equipment as shown on signal plans.

J. Use 3" polyvinyl choride electrical conduit (Schedule 80) in bridge parapet.

GEOMETRIC LEGEND

PROPOSED ————————

EXISTING - - - - - - - - - -

LEGEND OF UNDERGROUND AND OVERHEAD UTILITIES

AERIAL CABLE	A	A
ELECTRIC	E	E
TELEPHONE	T	T
GAS	G	G
SEWER	S	S
WATER	W	W
CABLE TV	TV	TV

STREET TRAFFIC STUDIES, LTD.
Gateway International
1302 Concourse Drive, Suite 104
Linthicum, Maryland 21090
Ph (410) 859-3553
Fax (410) 859-3579

TA21X1.dgn

REVISIONS	APPROVALS
	ASST. CHIEF TEDD SECTION 2/17/99
	ASST. DISTRICT ENGINEER, TRAFFIC 2/22/99
	CHIEF, TRAFFIC ENGINEERING DESIGN DIVISION
	DIRECTOR, TRAFFIC & SAFETY 2/25/99

MARYLAND DOT - STATE HIGHWAY ADMINISTRATION
Office of Traffic & Safety
TRAFFIC ENGINEERING DESIGN DIVISION
MD 150 (EASTERN BLVD) AND SELIG AVE
NORTH TO KINGSTON RD

DRAWN BY: S BARANOWSKI	COUNTY: BALTIMORE	TS NO.	SHEET NO.
CHECK BY: E.M. MILESKY 2/9/99	LOG MILE:		
DATE: 2-5-99	F.A.P. NO.	T.I.M.S. NO.	OF
SCALE: 1"= 50'	S.H.A. NO. BA240A21		

FEB 11 1999