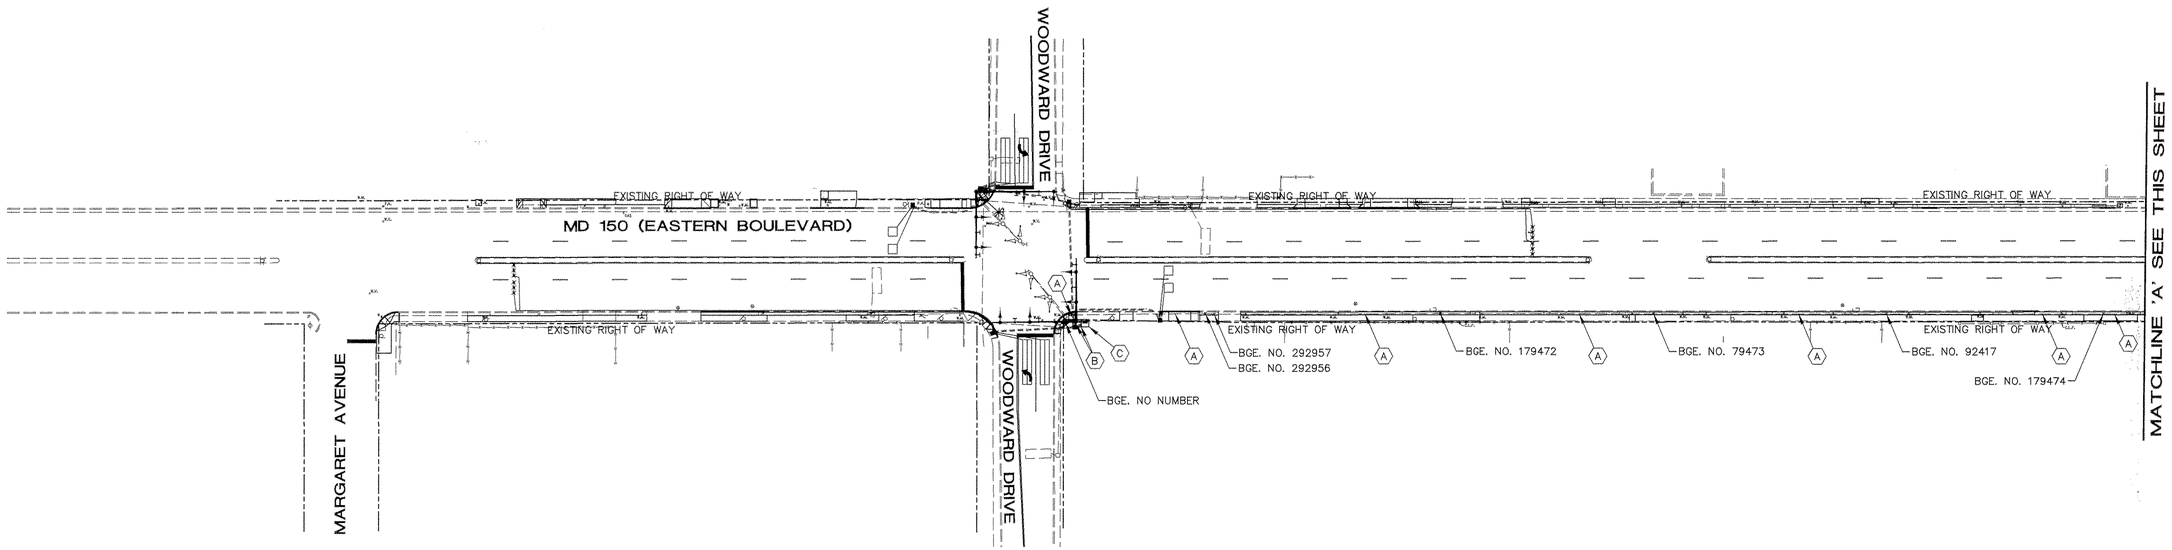

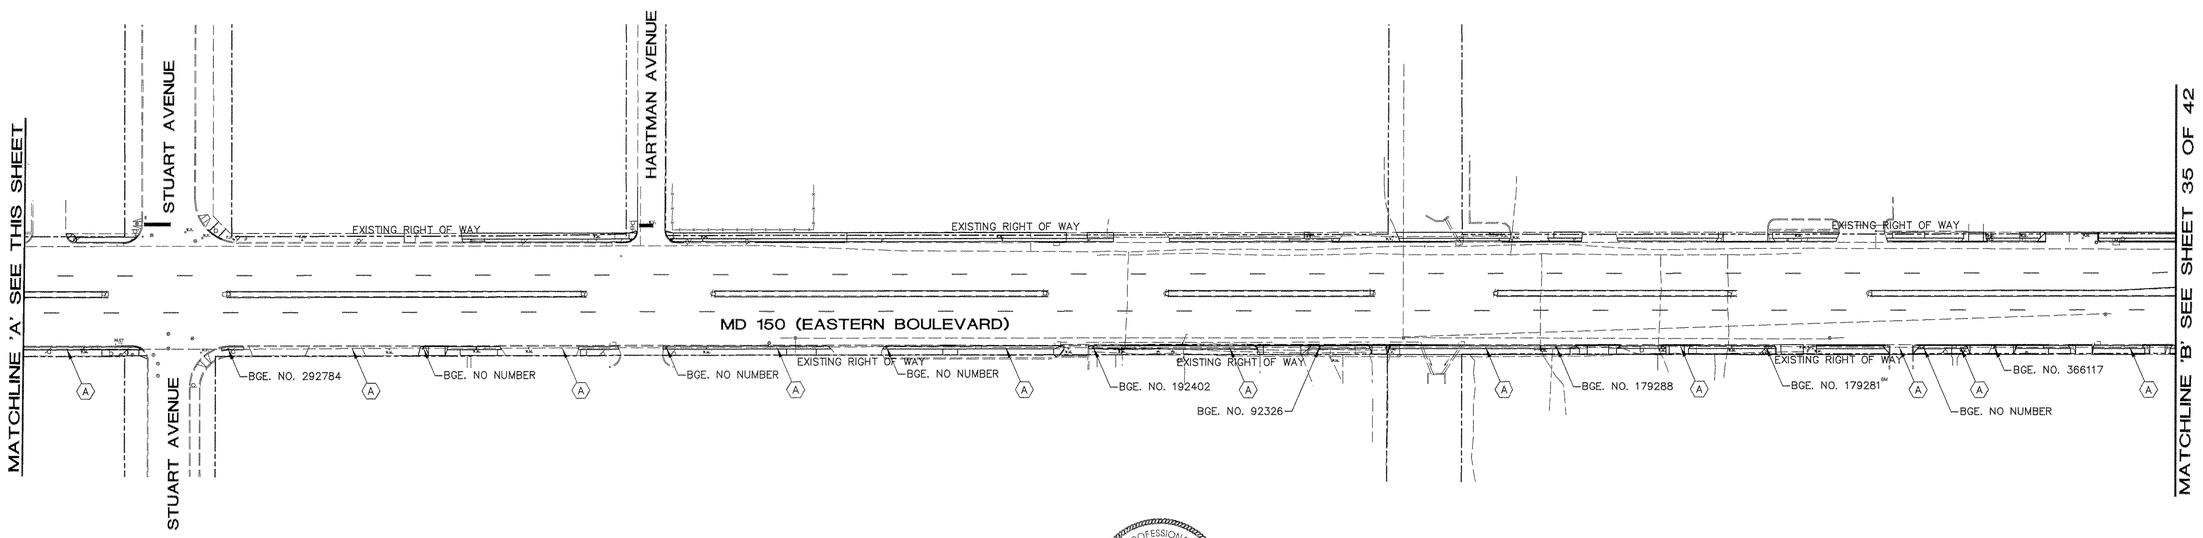

CONSTRUCTION DETAILS

(A) INSTALL 12-PAIR COMMUNICATION CABLE SELF-SUPPORTING (OVERHEAD)

(B) INSTALL 12-PAIR COMMUNICATION CABLE JELLY FILLED (UNDERGROUND)

(C) CONTRACTOR TO REROUTE EXISTING INTERCONNECT CABLE TO PROPOSED NEW CONTROLLER.

BOARD OF PROFESSIONAL ENGINEERS 22678 STATE OF MARYLAND

2-11-1999

A/E GROUP, INC.
ENGINEERS • PLANNERS
181 E. Main Street
Westminster, Maryland 21157
A/E Job No. 98-367-002

REVISIONS	APPROVALS
	CHIEF, DESIGN SECTION
	ASST. DISTRICT ENGINEER, TRAFFIC
	CHIEF, TRAFFIC ENGINEERING DESIGN DIVISION
	DIRECTOR, TRAFFIC & SAFETY

MARYLAND DOT - STATE HIGHWAY ADMINISTRATION
Office of Traffic & Safety
TRAFFIC ENGINEERING DESIGN DIVISION

MD 150 (EASTERN BOULEVARD) INTERCONNECT PLAN

LOG MI.

DATE: JANUARY 19,1999

DRAWN BY: M.J.G.	F.A.P. NO.		PLAN TS NO.: IC-1	SHEET NO. 34 OF 42
CHECK BY: C.S.C.	S.H.A. NO.			
SCALE: 1"=50'	COUNTY	BALTIMORE		