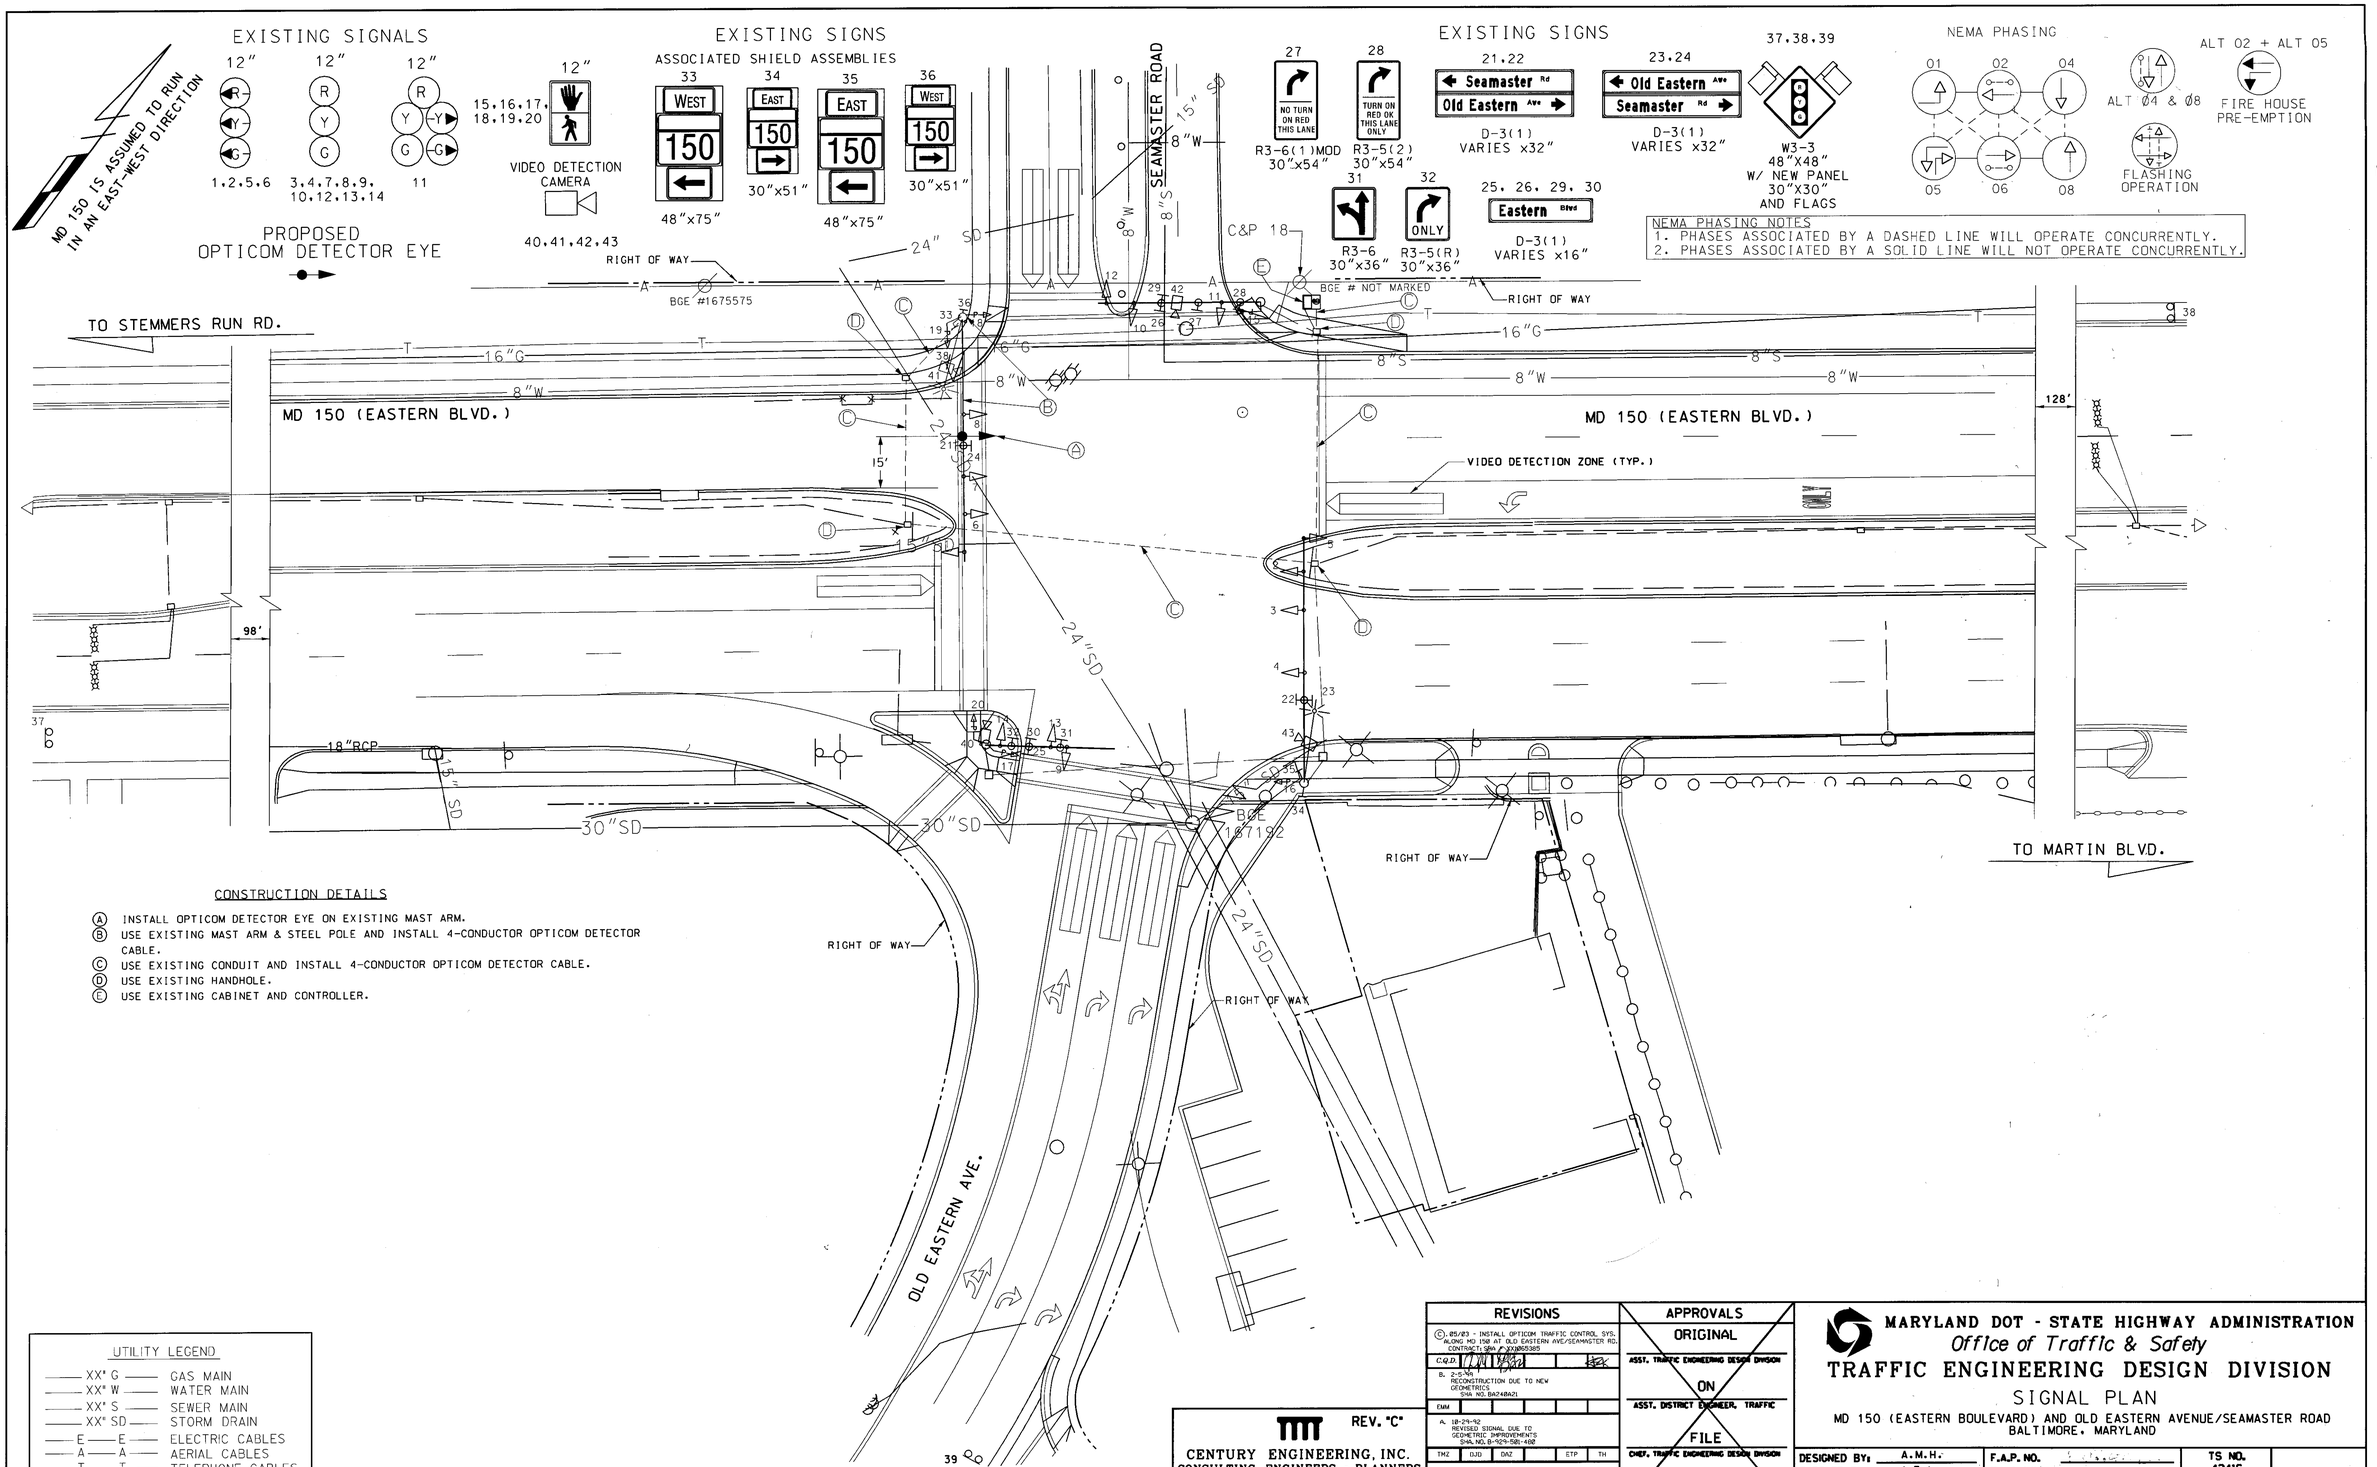


CONSTRUCTION DETAILS

- (A) INSTALL OPTICOM DETECTOR EYE ON EXISTING MAST ARM.
- (B) USE EXISTING MAST ARM & STEEL POLE AND INSTALL 4-CONDUCTOR OPTICOM DETECTOR CABLE.
- (C) USE EXISTING CONDUIT AND INSTALL 4-CONDUCTOR OPTICOM DETECTOR CABLE.
- (D) USE EXISTING HANDHOLE.
- (E) USE EXISTING CABINET AND CONTROLLER.

UTILITY LEGEND

| | |
|---|---|
| XX" G | GAS MAIN |
| XX" W | WATER MAIN |
| XX" S | SEWER MAIN |
| XX" SD | STORM DRAIN |
| E — E | ELECTRIC CABLES |
| A — A | AERIAL CABLES |
| T — T | TELEPHONE CABLES |

REV. "C"

CENTURY ENGINEERING, INC.
CONSULTING ENGINEERS - PLANNERS
32 WEST ROAD
TOWSON, MARYLAND 21204

REVISIONS

(C) 05/03 - INSTALL OPTICOM TRAFFIC CONTROL SYS. ALONG MD 150 AT OLD EASTERN AVE/SEAMASTER RD. CONTRACT: SHA # XX0065385

C.Q.D.

B. 2-5-99 RECONSTRUCTION DUE TO NEW GEOMETRICS SHA NO. BA240A21

EMM

A. 10-29-92 REVISED SIGNAL DUE TO GEOMETRIC IMPROVEMENTS SHA NO. B-929-501-400

| TMZ | DJD | DAZ | | ETP | TH |
|---|---|---|---|---|---|

APPROVALS

ORIGINAL

ASST. TRAFFIC ENGINEERING DESIGN DIVISION

ON

ASST. DISTRICT ENGINEER, TRAFFIC

FILE

CHIEF, TRAFFIC ENGINEERING DESIGN DIVISION

DIRECTOR, TRAFFIC & SAFETY

MARYLAND DOT - STATE HIGHWAY ADMINISTRATION
*Office of Traffic & Safety*
TRAFFIC ENGINEERING DESIGN DIVISION
SIGNAL PLAN
MD 150 (EASTERN BOULEVARD) AND OLD EASTERN AVENUE/SEAMASTER ROAD
BALTIMORE, MARYLAND

| | | | | | |
|---|---|---|---|---|---|
| DESIGNED BY: | A.M.H. | F.A.P. NO. | | TS NO. 4241C | SHEET NO. |
| CHECKED BY: | J.F.L. | S.H.A. NO. | | | |
| SCALE: | 1"= 20' | COUNTY: | BALTIMORE | T.I.M.S. NO. F487 | 5 OF 14 |
| DATE: | 6/2003 | LOG MILE: | 03015005.40 | | |

o:\TRANSDWG\22171\task 12\shafiles063003\150@OLD EASTERNAVEga.dgn
07/14/03