MD 150 (EASTERN BLVD) IS ASSUMED TO RUN IN AN EAST-WEST DIRECTION

DIMENSION DIAGRAM

SCALE: 1" = 20'

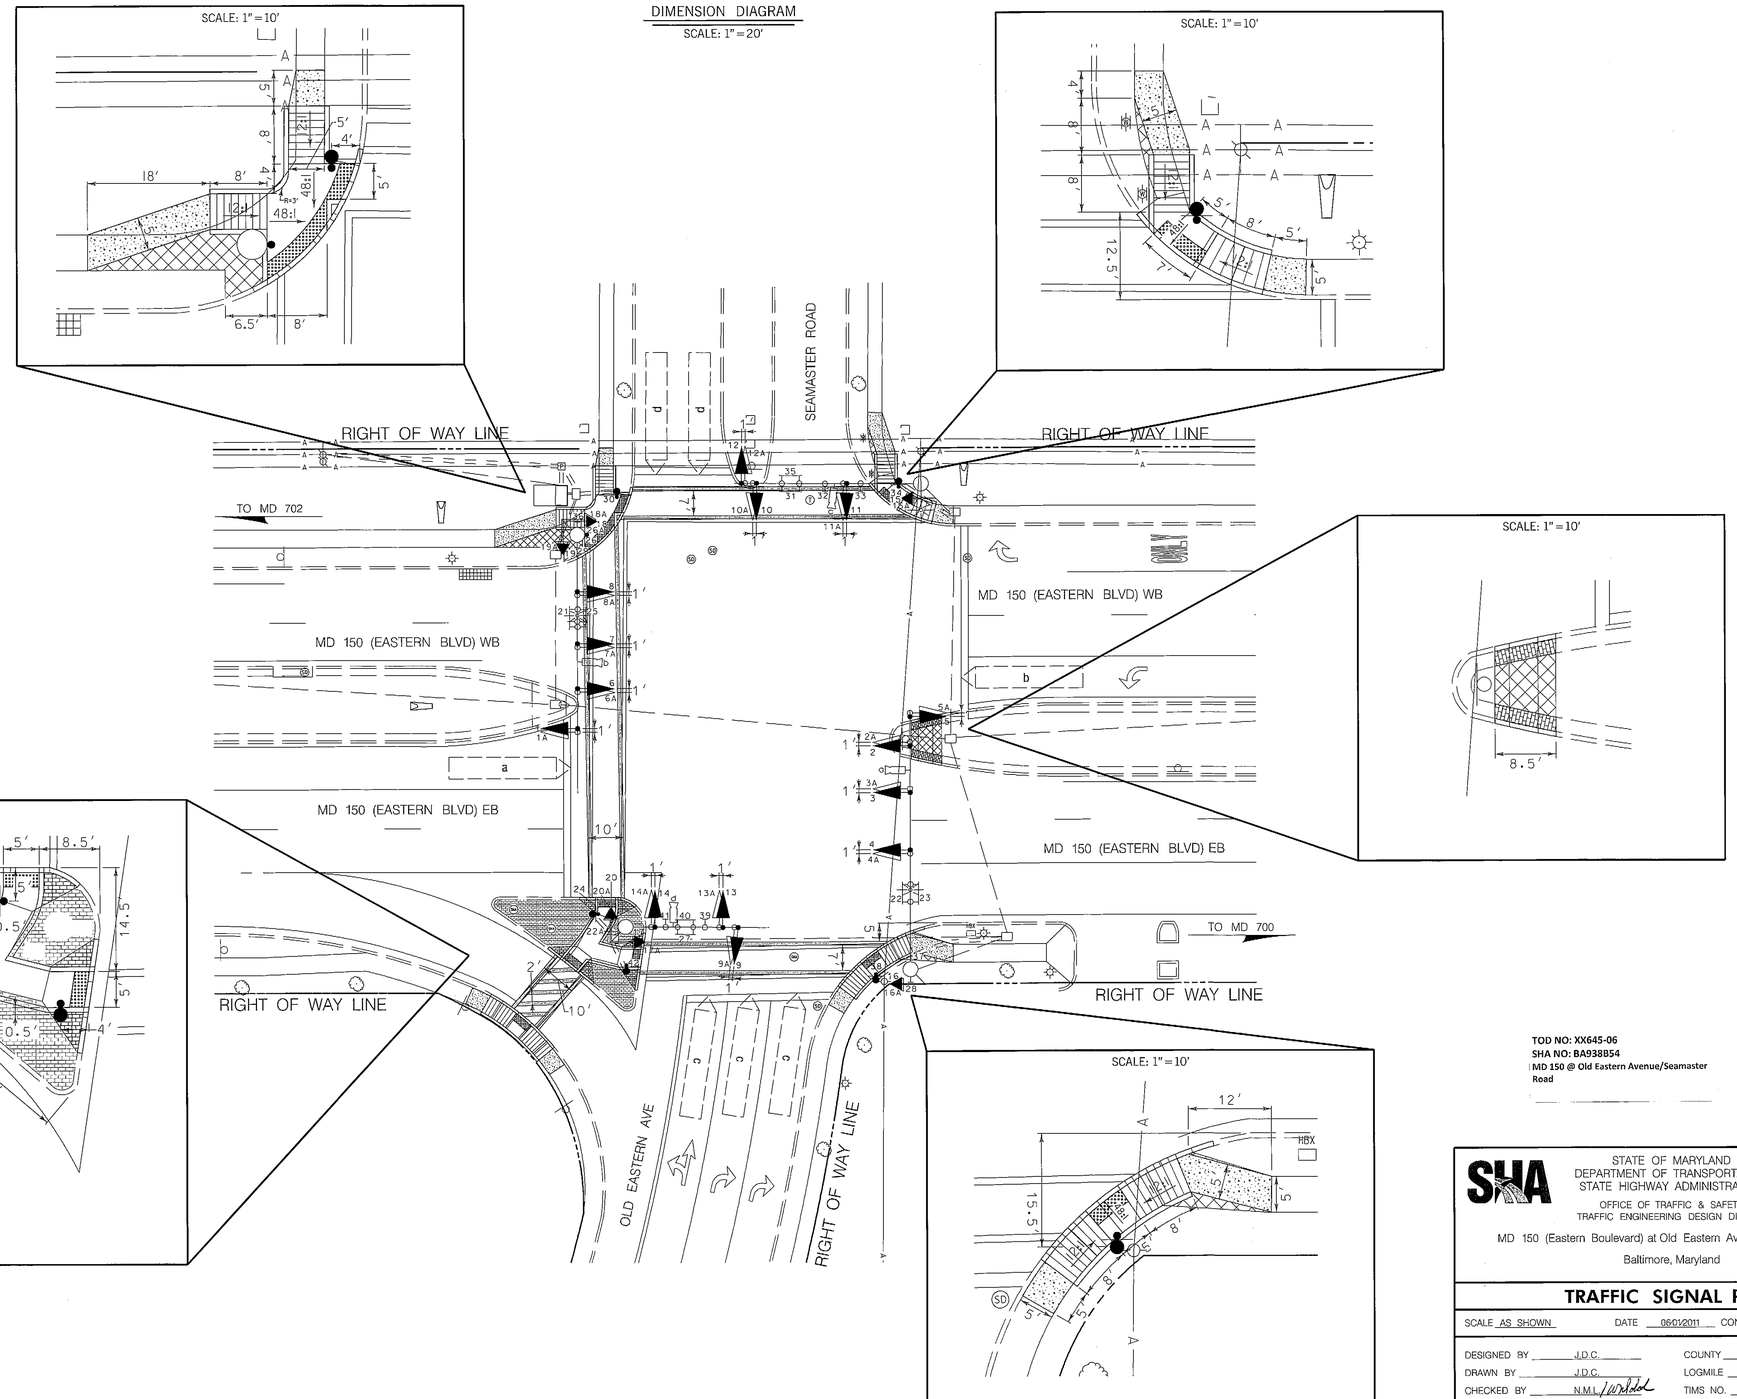

TOD NO: XX645-06
SHA NO: BA938B54
MD 150 @ Old Eastern Avenue/Seamaster Road

STATE OF MARYLAND
DEPARTMENT OF TRANSPORTATION
STATE HIGHWAY ADMINISTRATION

OFFICE OF TRAFFIC & SAFETY
TRAFFIC ENGINEERING DESIGN DIVISION

MD 150 (Eastern Boulevard) at Old Eastern Avenue/Seamaster Road

Baltimore, Maryland

TRAFFIC SIGNAL PLAN

SCALE AS SHOWN	DATE 06/01/2011	CONTRACT NO. XX6455185	
DESIGNED BY J.D.C.		COUNTY Baltimore	
DRAWN BY J.D.C.		LOGMILE 03015005.29	
CHECKED BY N.M.L.		TIMS NO. K311	
F.A.P. NO.		TOD NO.	
TS NO. 4241 D	DRAWING TSP – 2 OF 3	SHEET NO. 2 OF 3	

WHITMAN, REQUARDT & ASSOCIATES, LLP
801 South Caroline Street, Baltimore, Maryland 21231

BY: jcheng

PLOTTED: 06-01-2011
FILE: n:\316B9-112\cadd\pSG-P002_K311.dgn