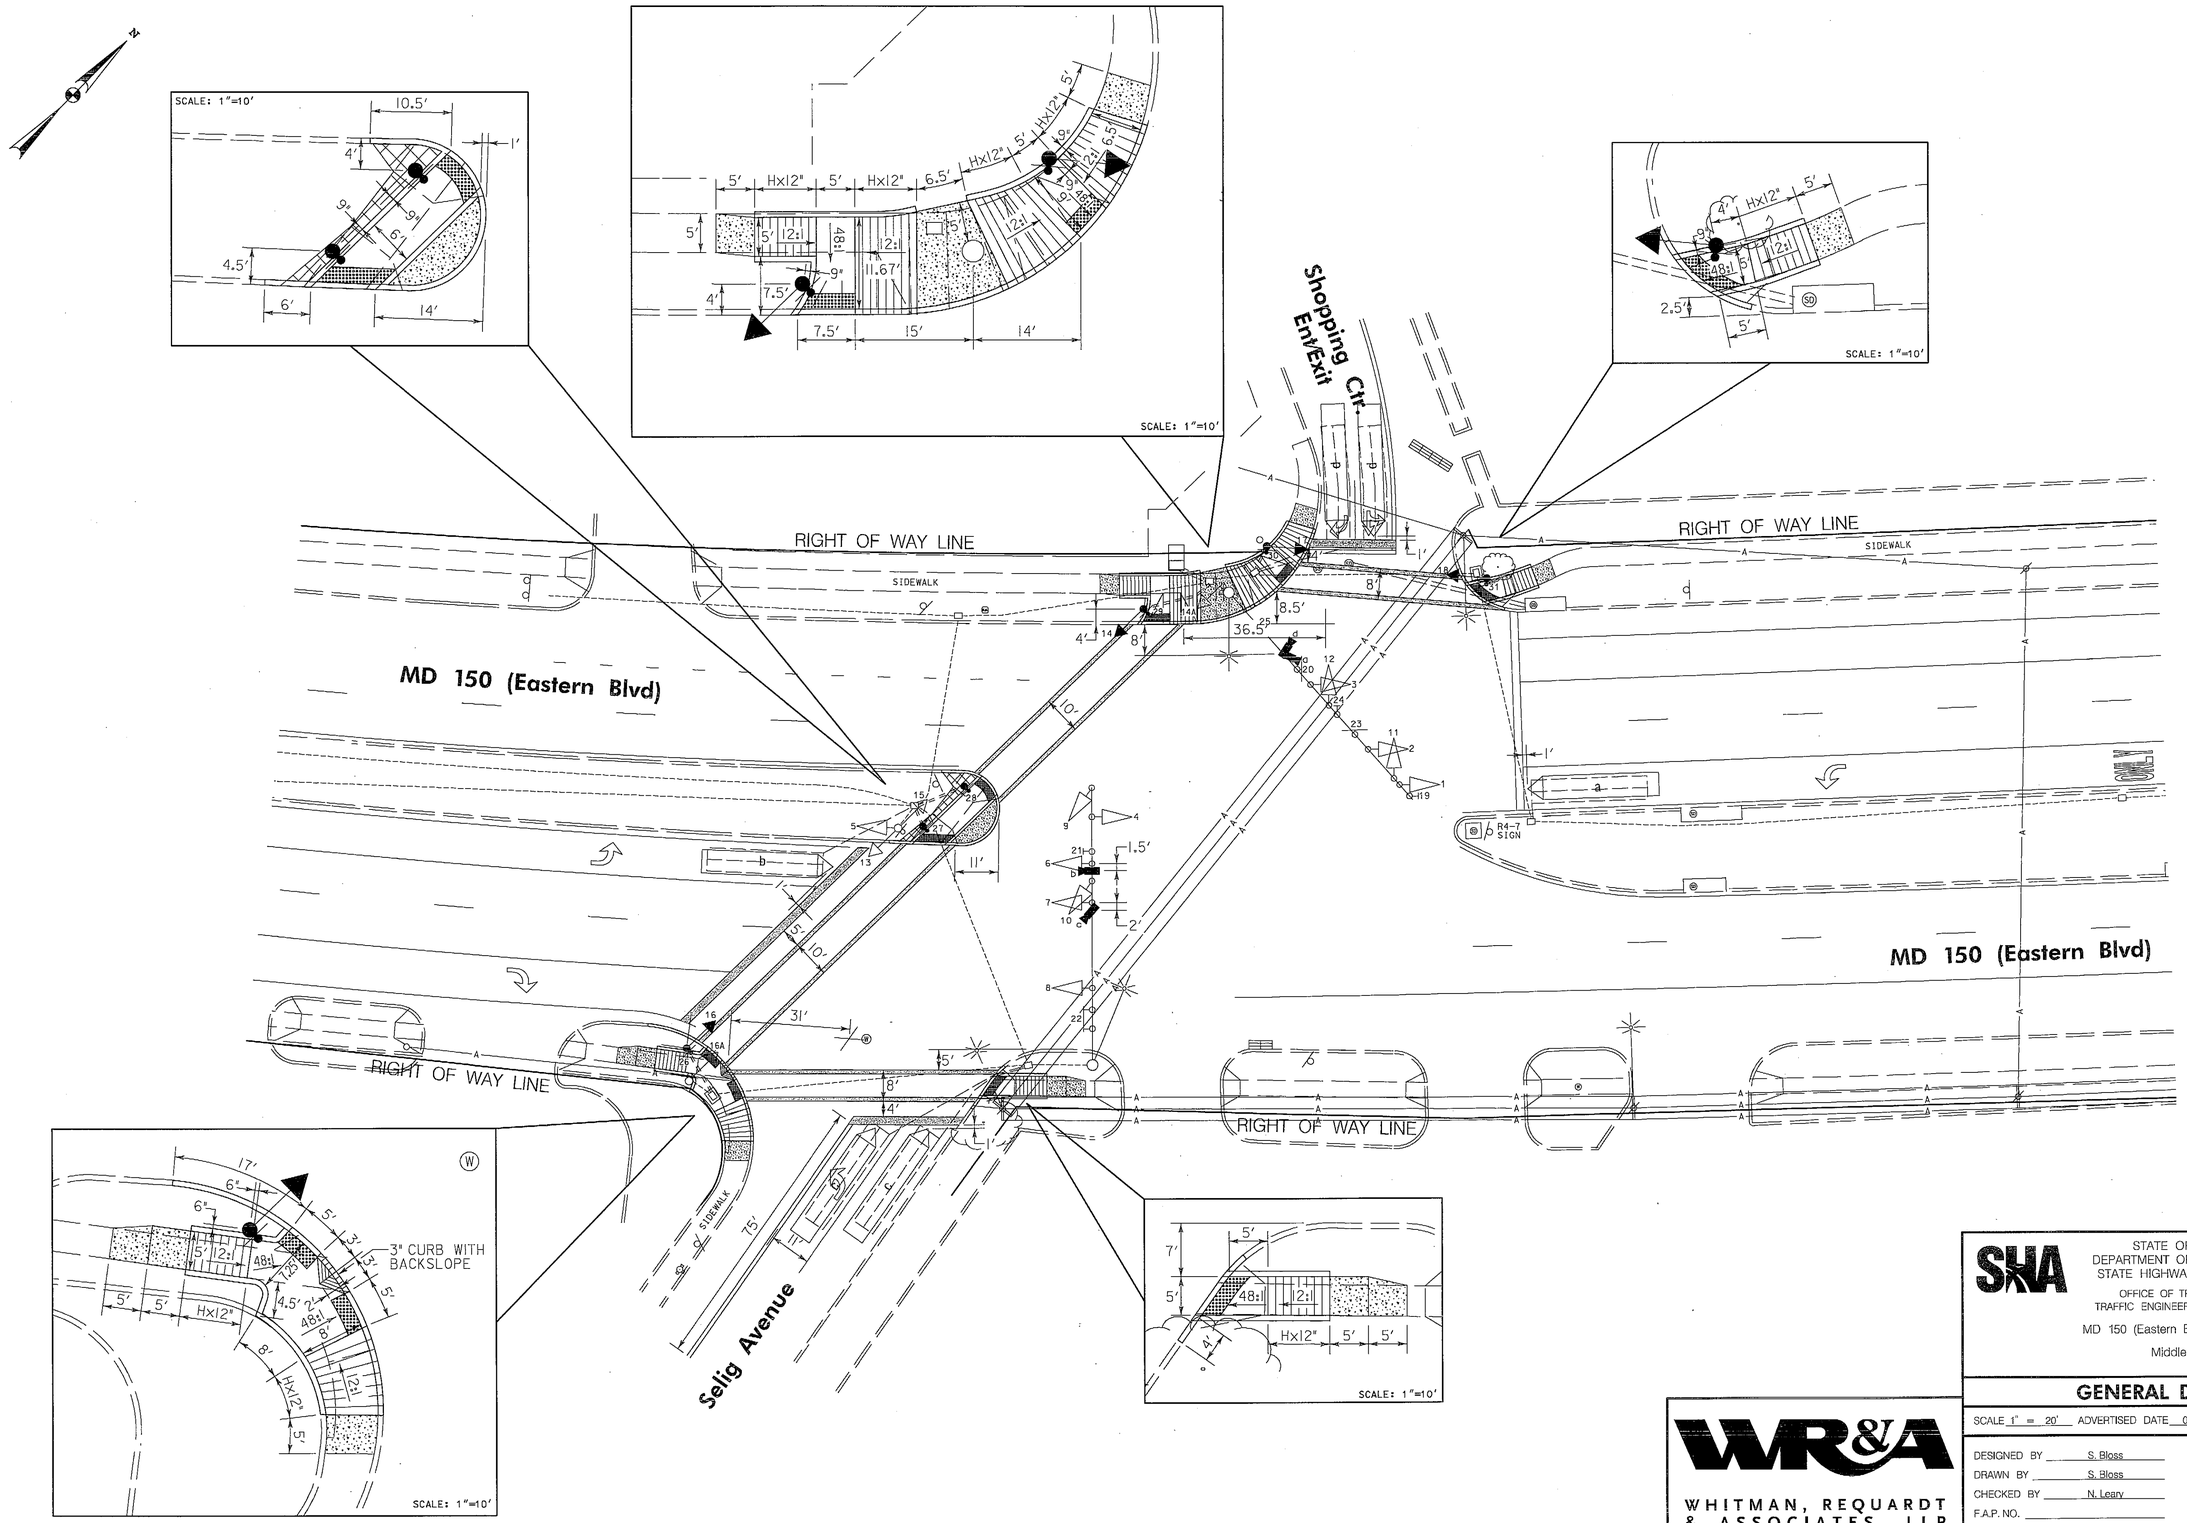

*H = HEIGHT OF CURB

STATE OF MARYLAND
DEPARTMENT OF TRANSPORTATION
STATE HIGHWAY ADMINISTRATION

OFFICE OF TRAFFIC & SAFETY
TRAFFIC ENGINEERING DESIGN DIVISION

MD 150 (Eastern Blvd) and Selig Avenue

Middle River, MD

GENERAL DETAIL SHEET

SCALE 1" = 20' ADVERTISED DATE 04/2013 CONTRACT NO. XY1515185

DESIGNED BY S. Bloss
DRAWN BY S. Bloss
CHECKED BY N. Leary
F.A.P. NO.

COUNTY Baltimore
LOGMILE 03015004.09
TIMS NO. L675
TOD NO.

TS NO. 3305F | DRAWING TSP-2 OF 3 | SHEET NO. 2 OF 3

WHITMAN, REQUARDT & ASSOCIATES, LLP
801 South Caroline Street, Baltimore, Maryland 21231

PLOTTED: March 27, 2013
FILE: N:\31689-253\CADD\pSG-N002_Selig.dgn

BY: jrasmussen