| F.H.WA. REGION NO. | STATE | FED. AID PROJ. NO. | SHEET NO. | TOTAL SHEETS |
|---|---|---|---|---|
| 3 | MD. | | 2 | 7 |

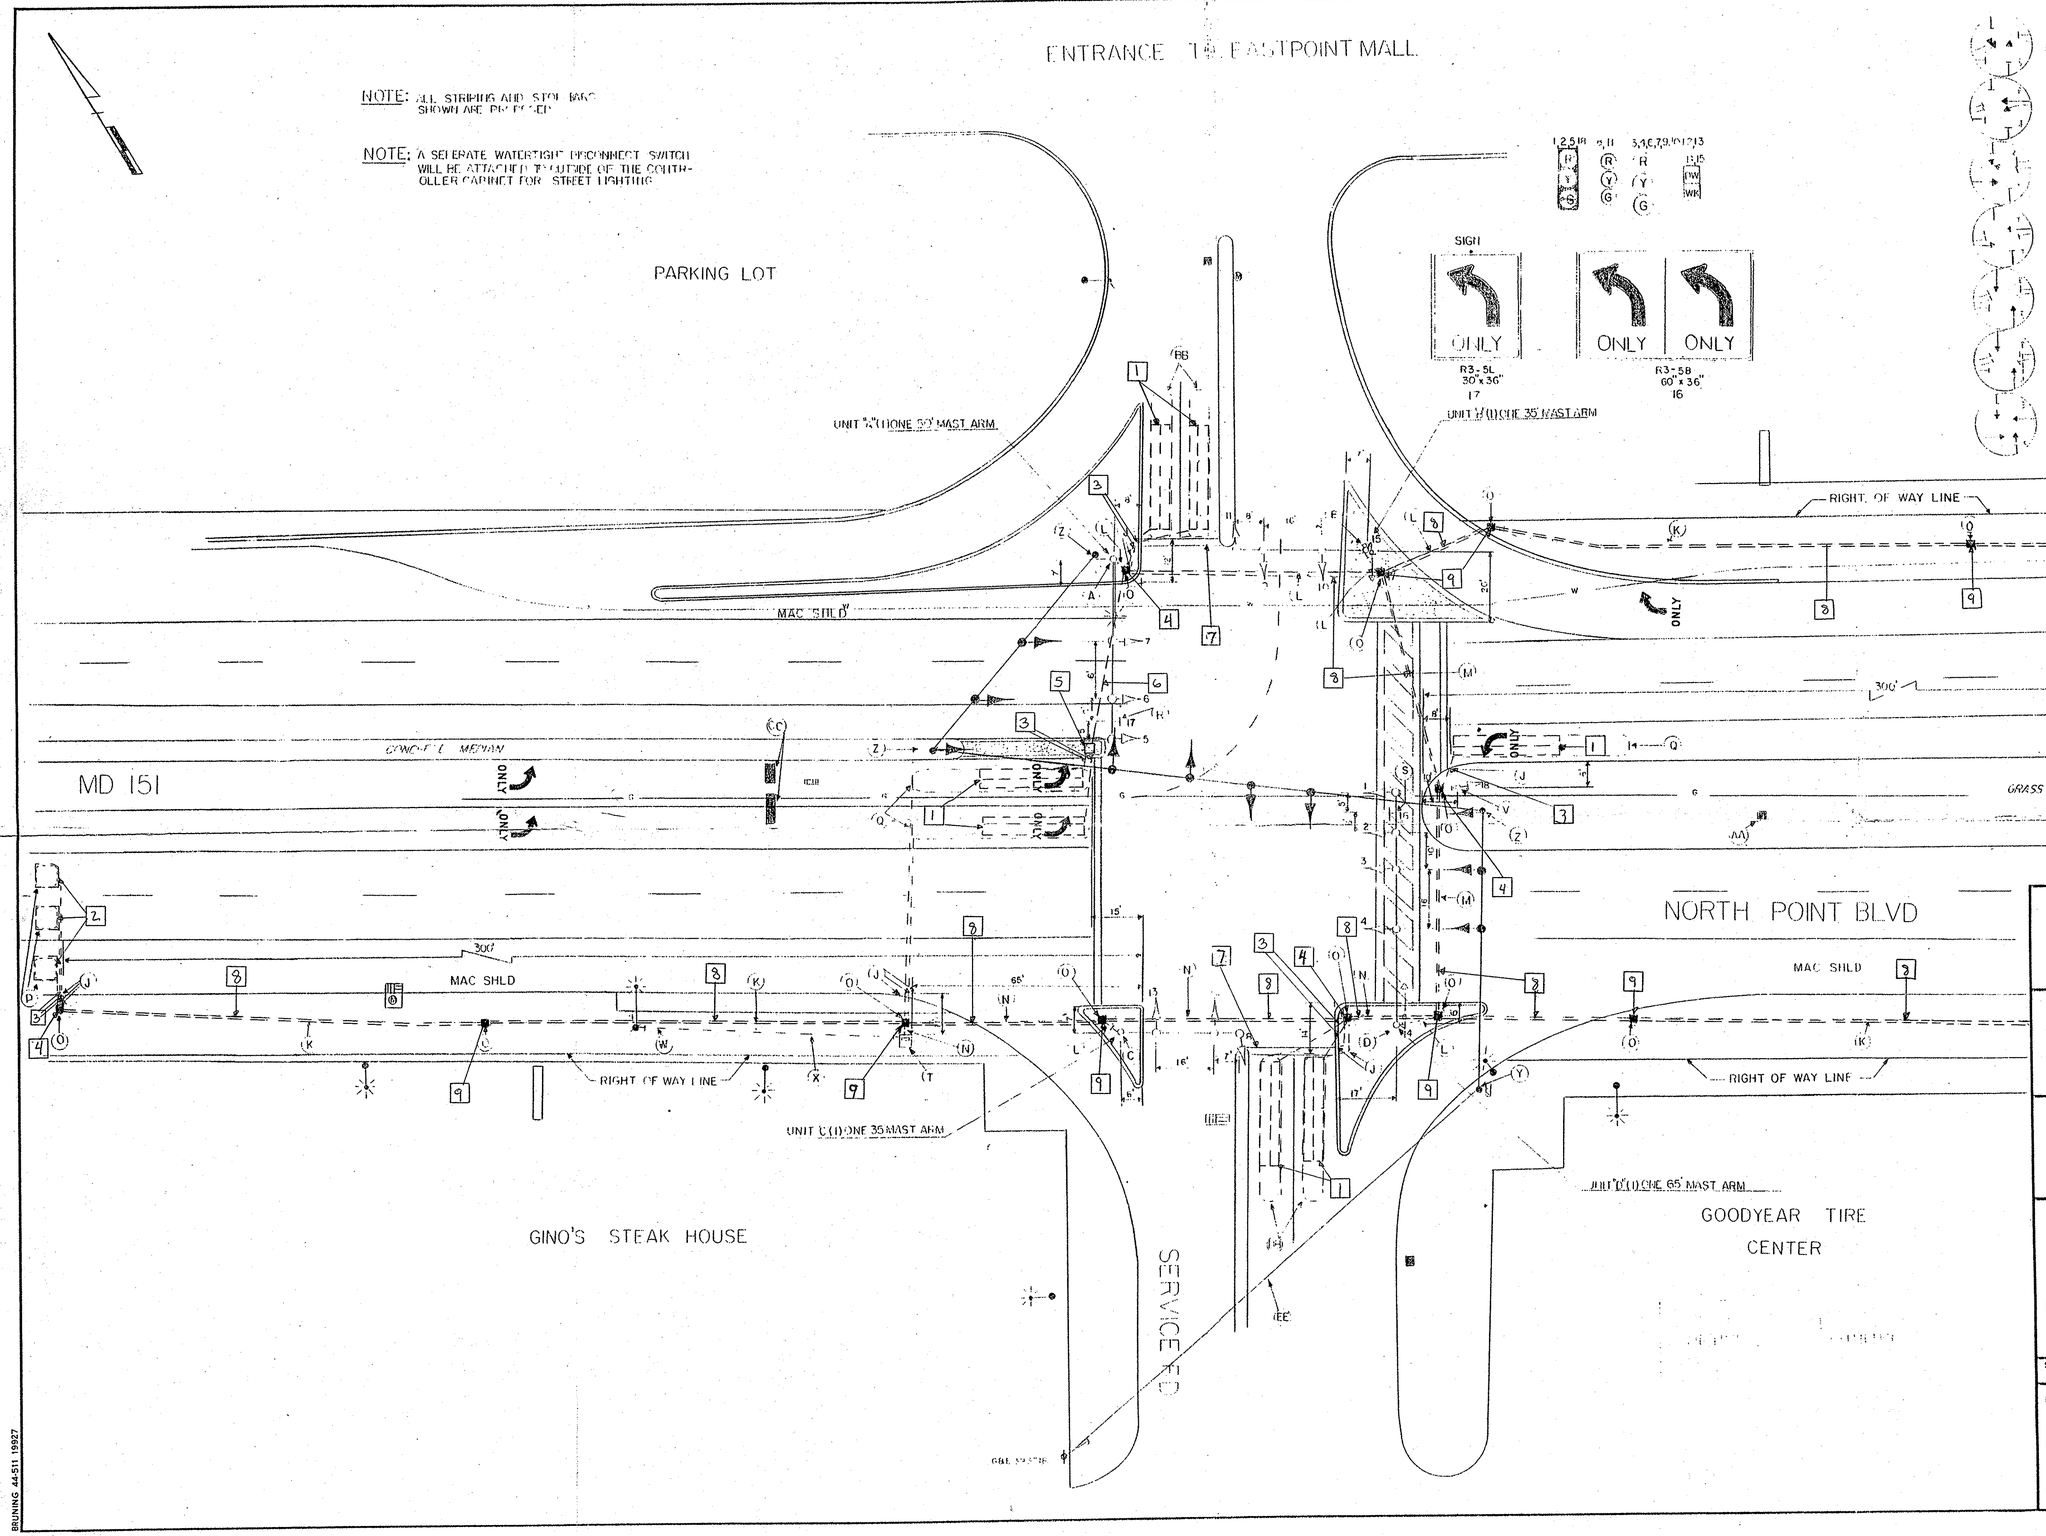


APPROVAL: REGIONAL TRAFFIC ENGINEER

APPROVAL: CHIEF-BUREAU OF TRAFFIC ENGINEERING

APPROVAL: ASS'T. CHIEF ENGINEER TRAFFIC

B REPLACE FAILED LOOP DETECTORS 855-25032079 5/91

A. REDRAWN TO UPDATE GEOMETRICS 12/13/77

REVISIONS

STATE OF MARYLAND
DEPARTMENT OF TRANSPORTATION
STATE HIGHWAY ADMINISTRATION

TRAFFIC DIVISION – BUREAU OF TRAFFIC ENGINEERING

MD 151 & N ENT. TO EASTPOINT MALL

SCALE 1" = 20' DATE 3-22-75 CONTRACT NO. B-530-501-485

DRAWN BY: DIMITRIOS A. ZAFIRIS COUNTY: BALTIMORE

DESIGNED BY: SIGNAL NO.:

CHECKED BY:

DRAWING NO. TS-640

BRUNING 44-511 19927