F.H.W.A. REGION NO.	STATE	FED. AID PROJ. NO.	SHEET NO.	TOTAL SHEETS
3	MD.		3	7

ENTRANCE TO EASTPOINT MALL

NOTE: ALL STRIPING AND STOP BARS SHOWN ARE PROPOSED

NOTE: A SEPERATE WATERTIGHT DISCONNECT SWITCH WILL BE ATTACHED TO THE OUTSIDE OF THE CONTROLLER CABINET FOR STREET LIGHTING

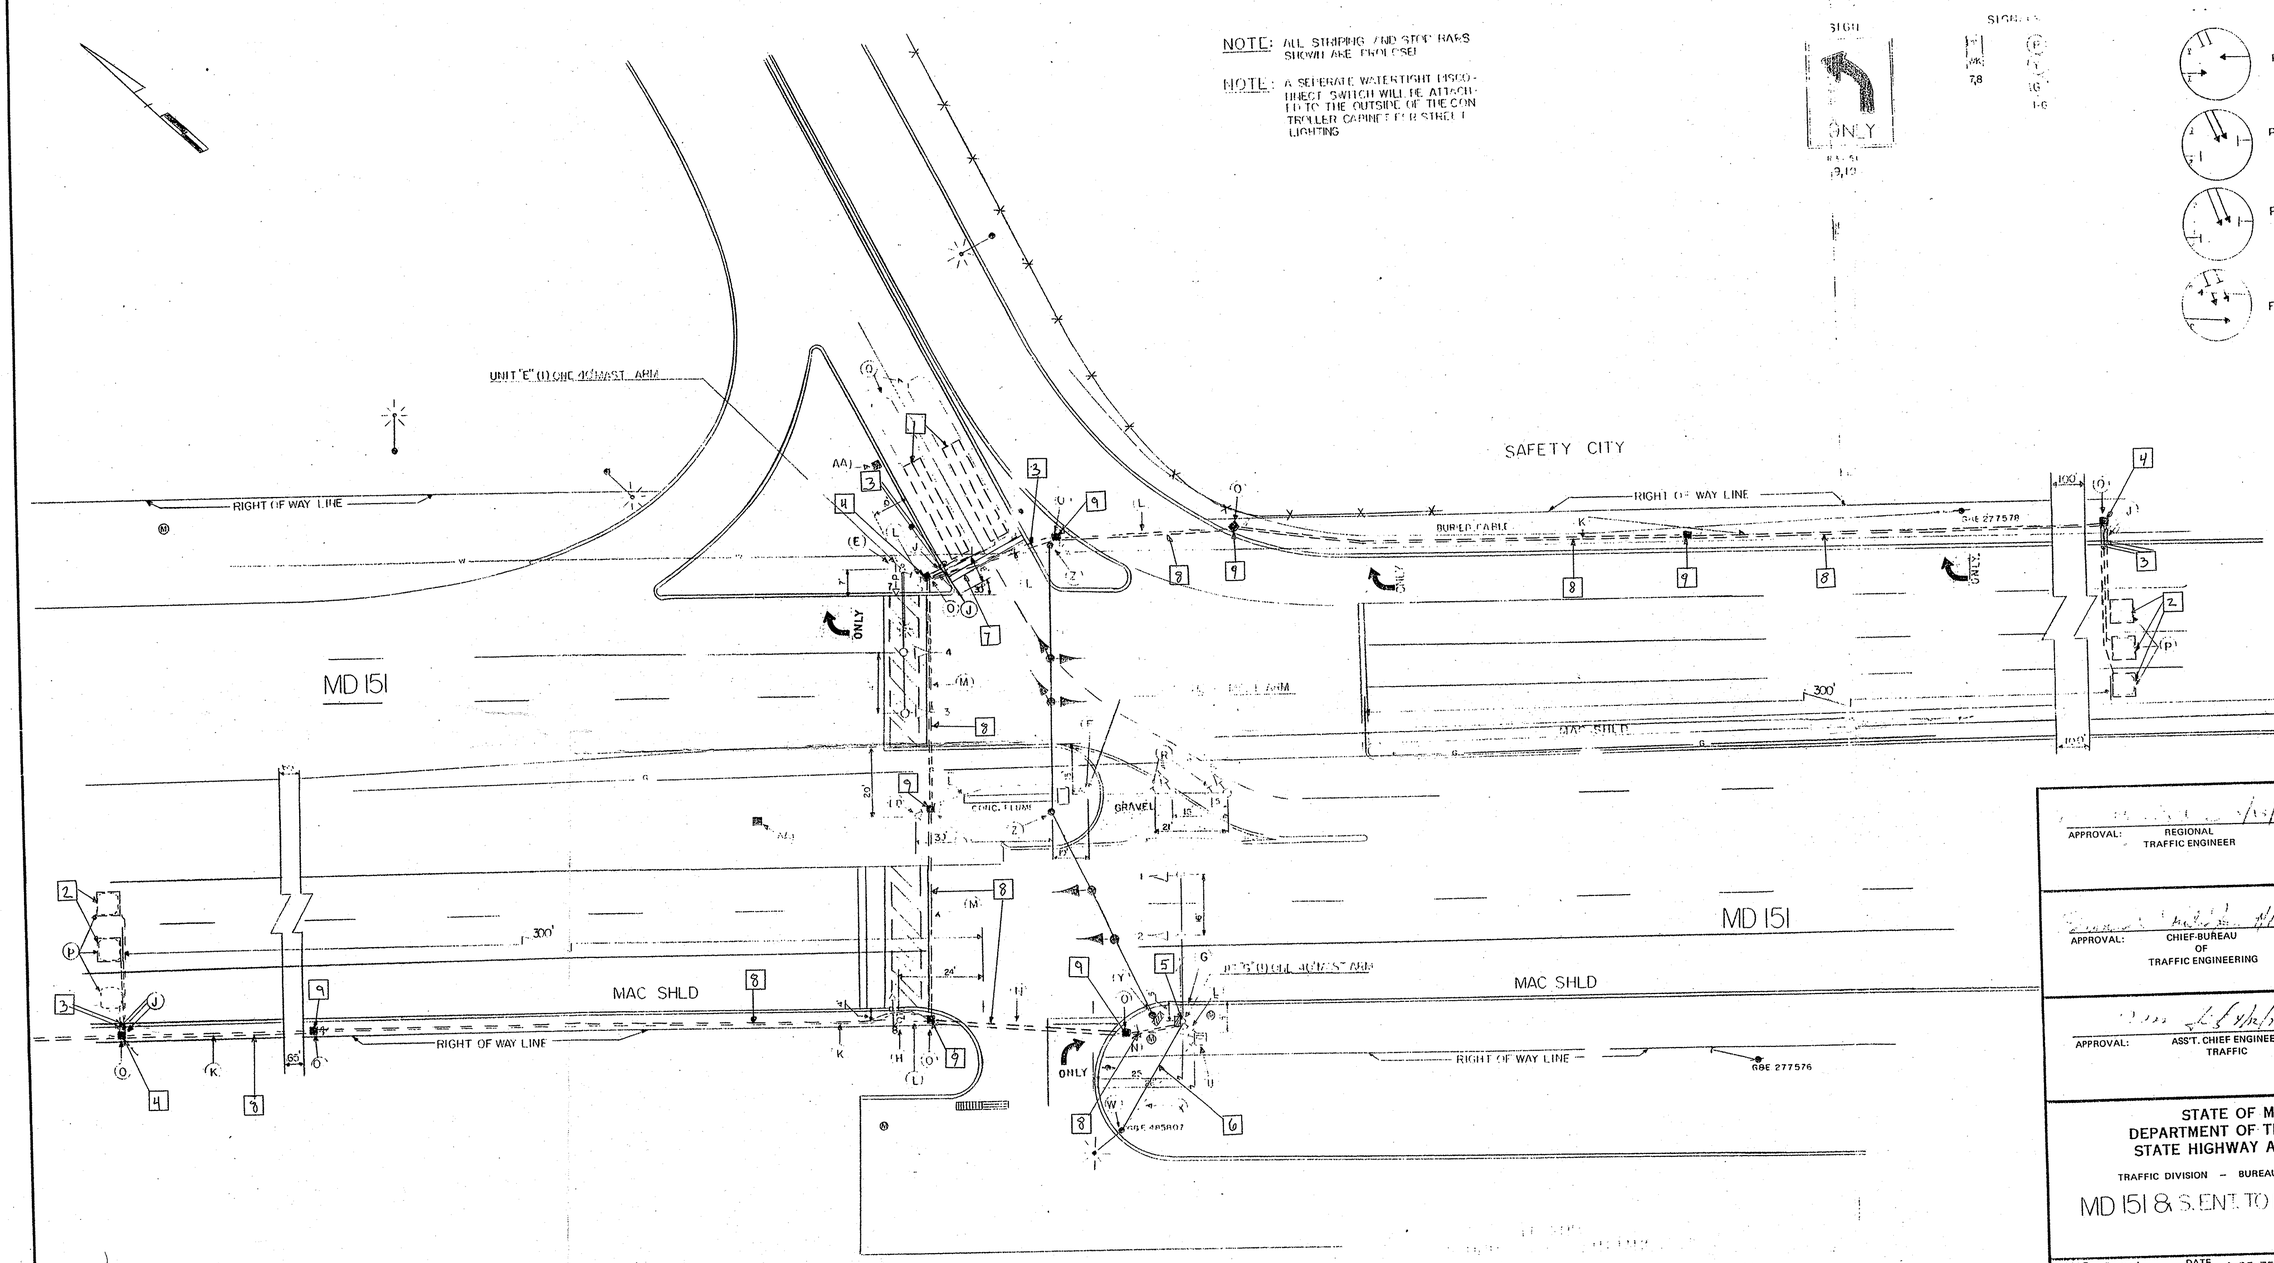

APPROVAL: REGIONAL TRAFFIC ENGINEER

APPROVAL: CHIEF-BUREAU OF TRAFFIC ENGINEERING

APPROVAL: ASS'T. CHIEF ENGINEER TRAFFIC

B 5/91 REPLACE FAILED LOOP DETECTORS 855-25032077

A. REDRAWN TO UPDATE GEOMETRICS 12/13/77

REVISIONS

STATE OF MARYLAND
DEPARTMENT OF TRANSPORTATION
STATE HIGHWAY ADMINISTRATION

TRAFFIC DIVISION – BUREAU OF TRAFFIC ENGINEERING

MD 151 & S. ENT. TO EASTPOINT MALL

SCALE 1" = 20' DATE 4-25-75 CONTRACT NO. B-530-501-485

DRAWN BY: DIMITRIOS A ZAFIRIS COUNTY: BALTIMORE

DESIGNED BY: SIGNAL NO.:

CHECKED BY:

DRAWING NO. TS-654

BRUNING 44-511 19927