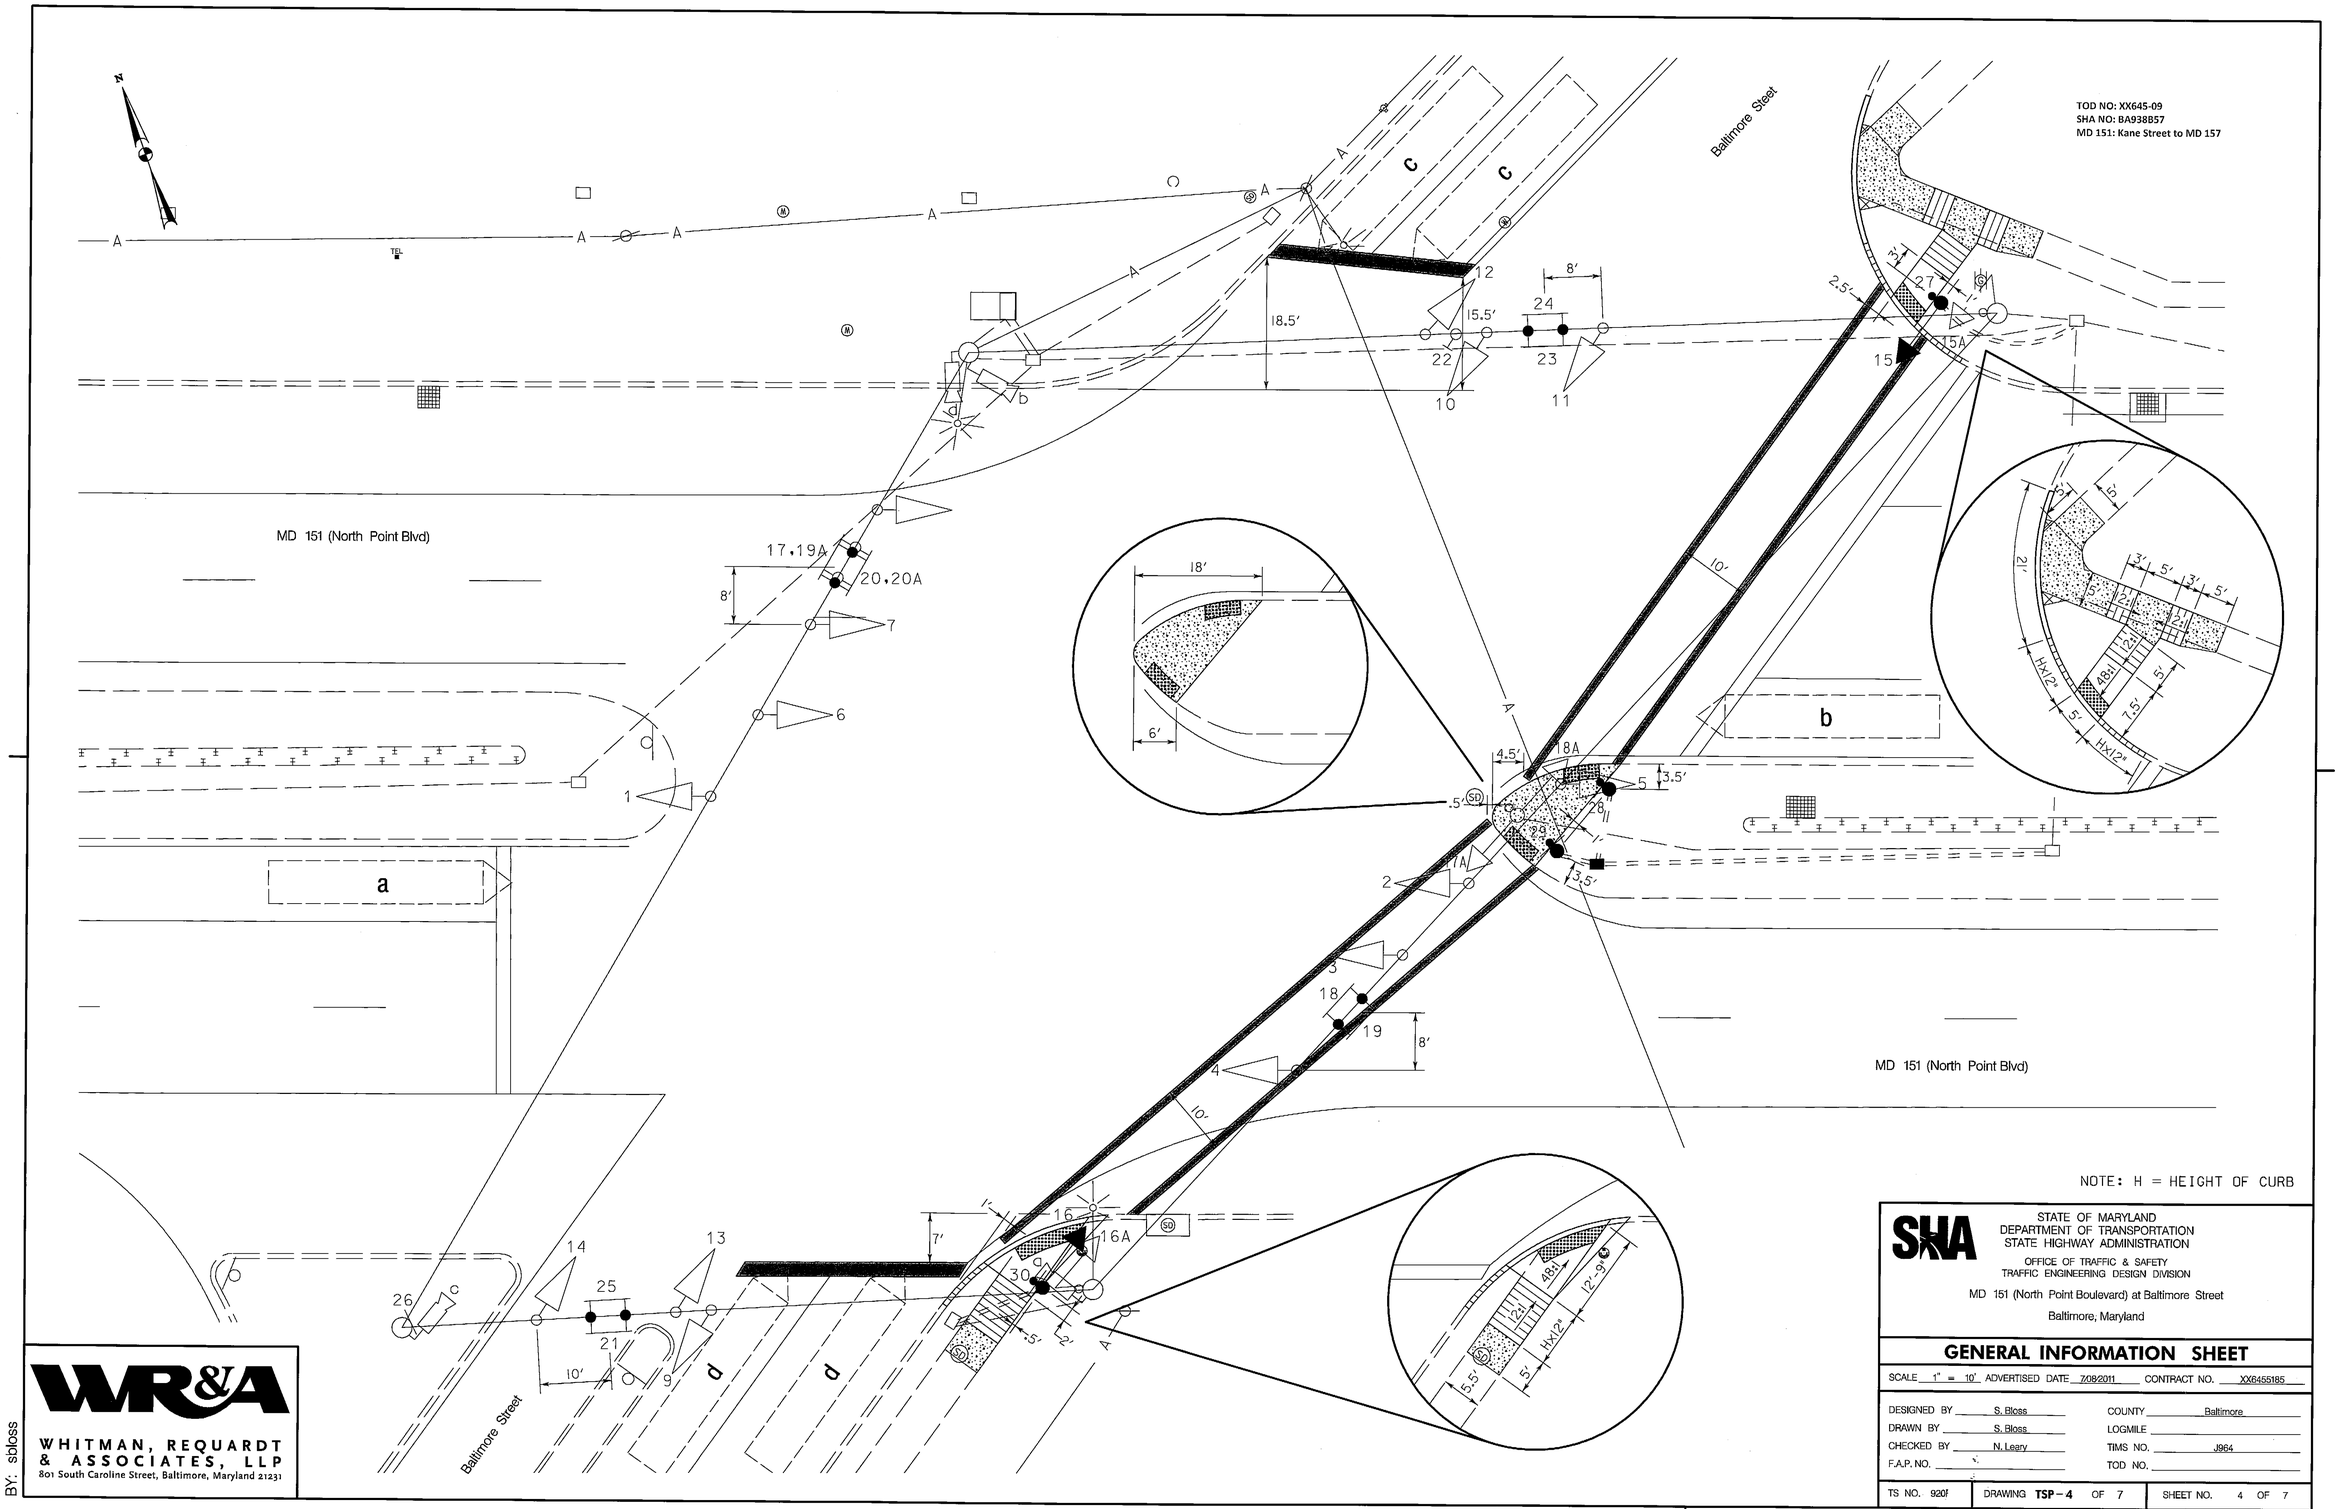

NOTE: H = HEIGHT OF CURB

STATE OF MARYLAND
DEPARTMENT OF TRANSPORTATION
STATE HIGHWAY ADMINISTRATION

OFFICE OF TRAFFIC & SAFETY
TRAFFIC ENGINEERING DESIGN DIVISION

MD 151 (North Point Boulevard) at Baltimore Street

Baltimore, Maryland

GENERAL INFORMATION SHEET

SCALE 1" = 10' ADVERTISED DATE 7/08/2011 CONTRACT NO. XX6455185

DESIGNED BY	S. Bloss	COUNTY	Baltimore
DRAWN BY	S. Bloss	LOGMILE	
CHECKED BY	N. Leary	TIMS NO.	J964
F.A.P. NO.		TOD NO.	

TS NO. 920F | DRAWING TSP-4 OF 7 | SHEET NO. 4 OF 7

PLOTTED: Monday, July 11, 2011 AT 06:38 AM
FILE: N:\31669-151\CADD\pSG-N004_md151.dgn

WHITMAN, REQUARDT & ASSOCIATES, LLP
801 South Caroline Street, Baltimore, Maryland 21231

BY: sbloss