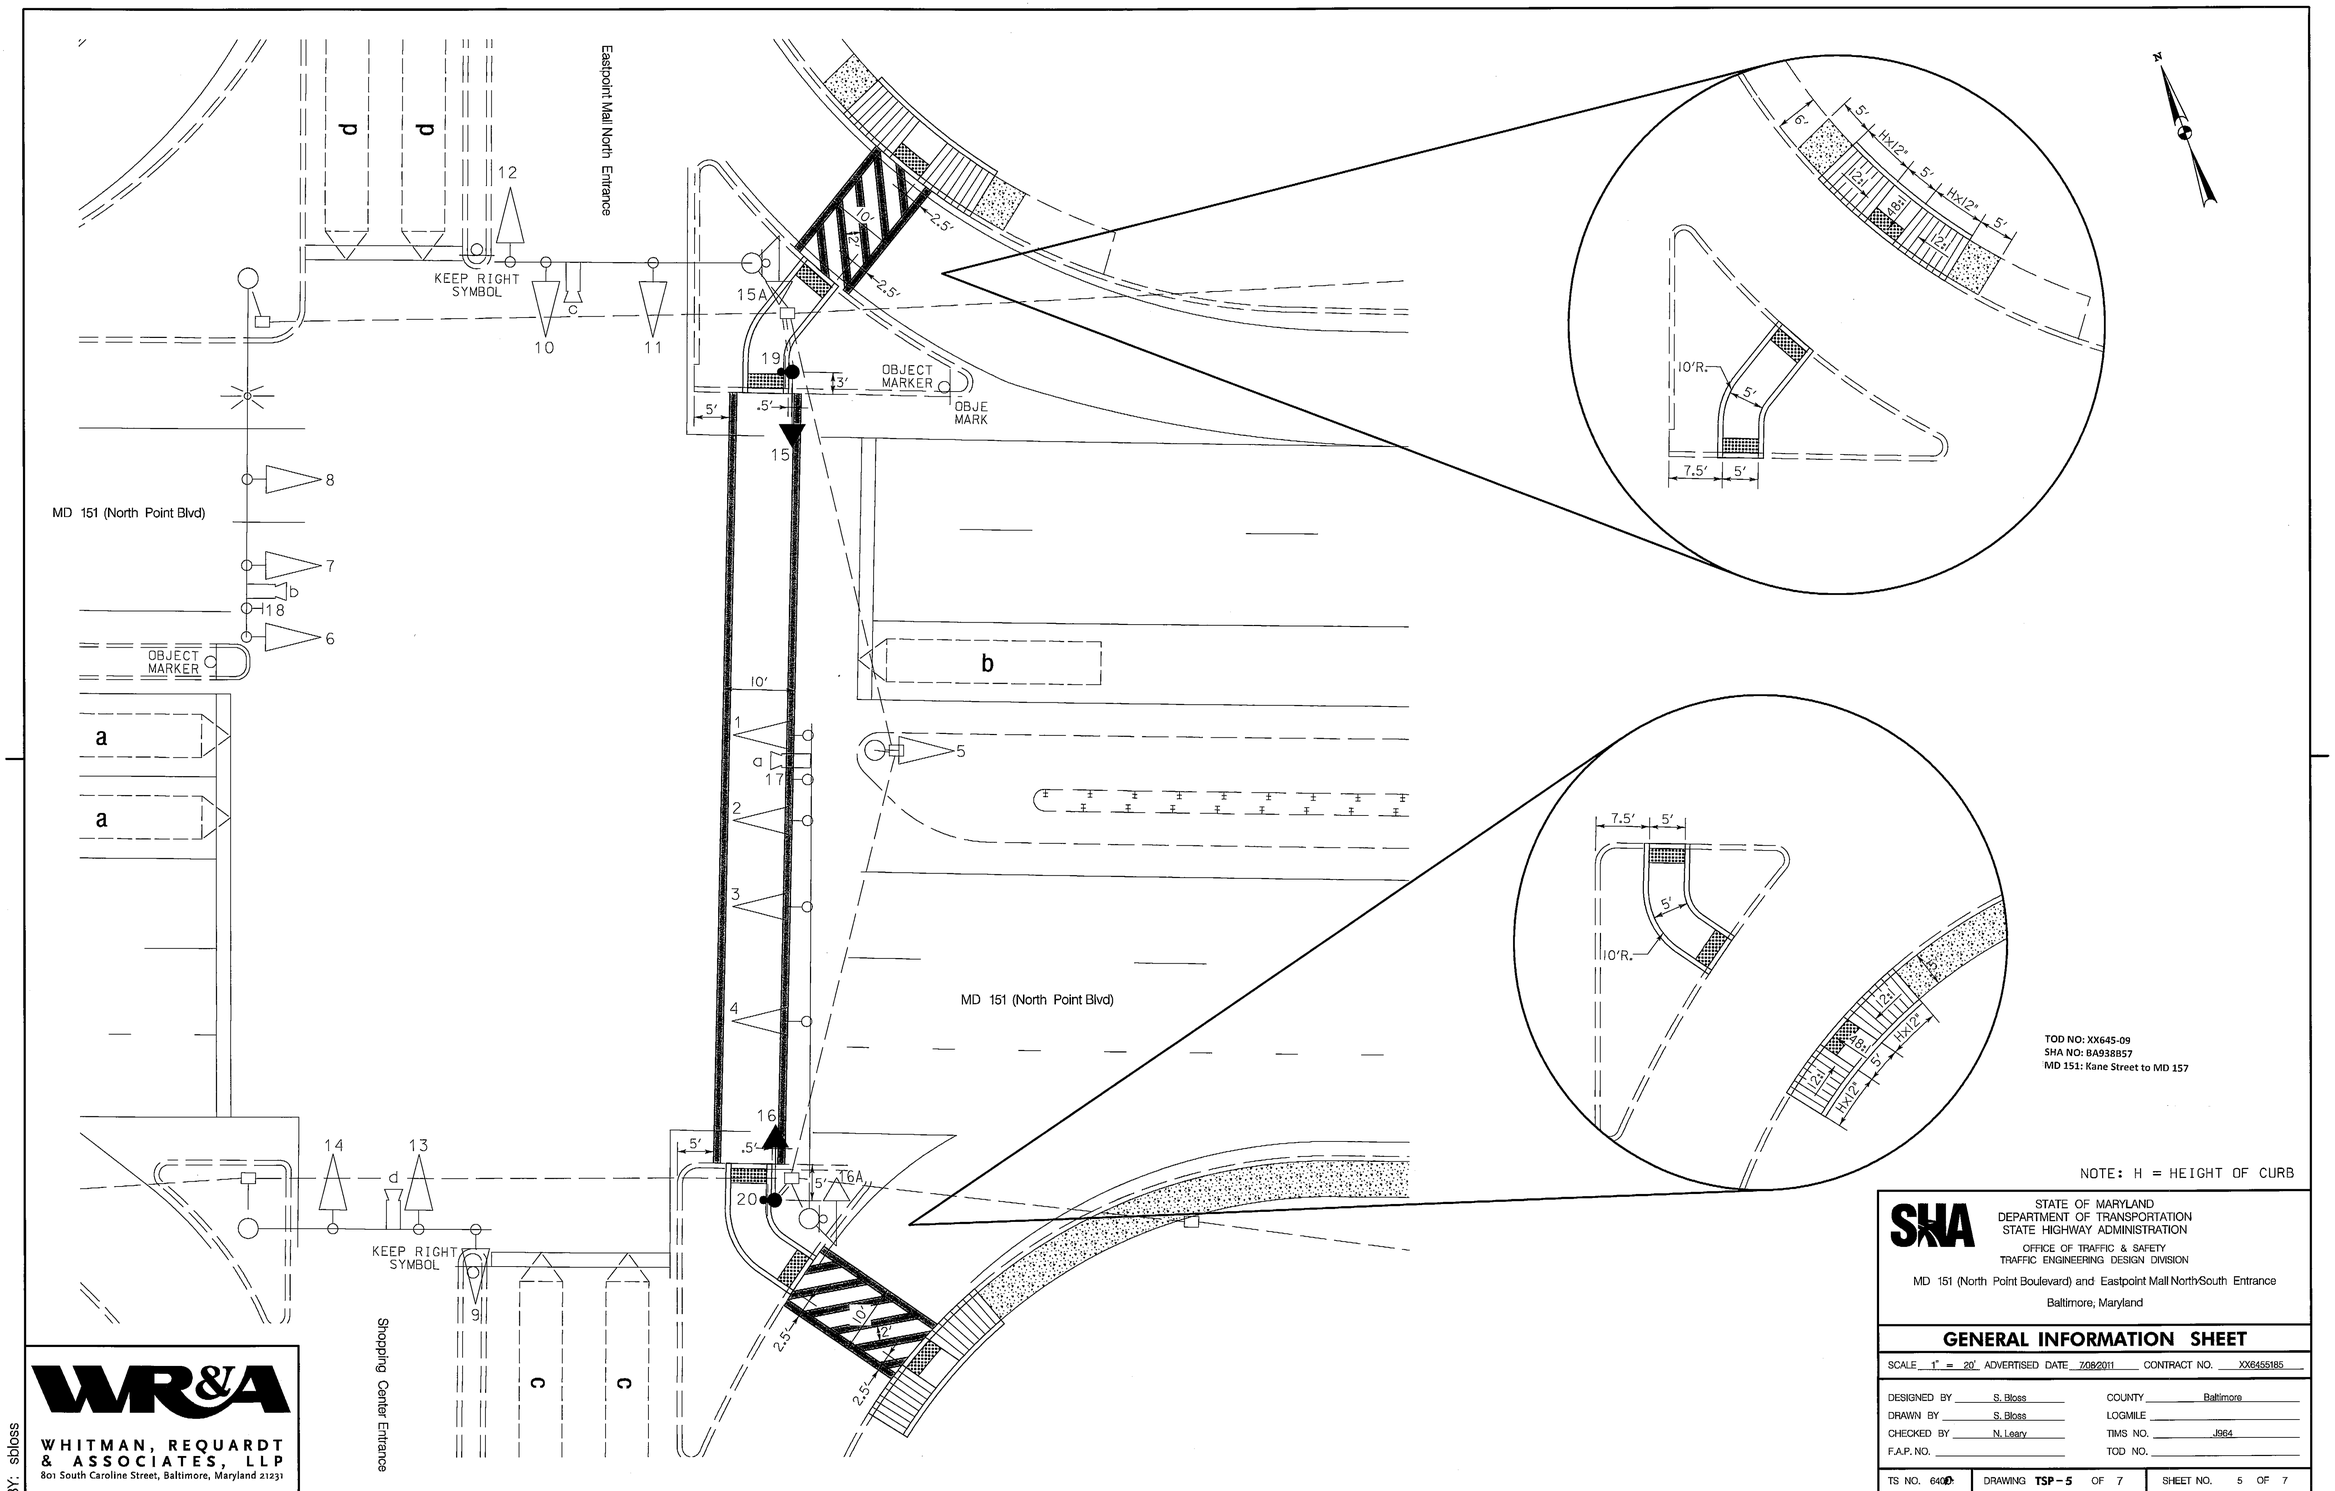

TOD NO: XX645-09
SHA NO: BA938B57
MD 151: Kane Street to MD 157

NOTE: H = HEIGHT OF CURB

WR&A
WHITMAN, REQUARDT & ASSOCIATES, LLP
801 South Caroline Street, Baltimore, Maryland 21231

BY: sbloss

SHA
STATE OF MARYLAND
DEPARTMENT OF TRANSPORTATION
STATE HIGHWAY ADMINISTRATION
OFFICE OF TRAFFIC & SAFETY
TRAFFIC ENGINEERING DESIGN DIVISION

MD 151 (North Point Boulevard) and Eastpoint Mall North/South Entrance
Baltimore, Maryland

GENERAL INFORMATION SHEET

SCALE 1" = 20' ADVERTISED DATE 7/08/2011 CONTRACT NO. XX6455185

DESIGNED BY	S. Bloss	COUNTY	Baltimore
DRAWN BY	S. Bloss	LOGMILE	
CHECKED BY	N. Leary	TIMS NO.	J964
F.A.P. NO.		TOD NO.	

TS NO. 6400 | DRAWING TSP-5 OF 7 | SHEET NO. 5 OF 7

PLOTTED: Monday, July 11, 2011 AT 06:38 AM
FILE: N:\31669-151\CADD\pSG-N005_md151.dgn