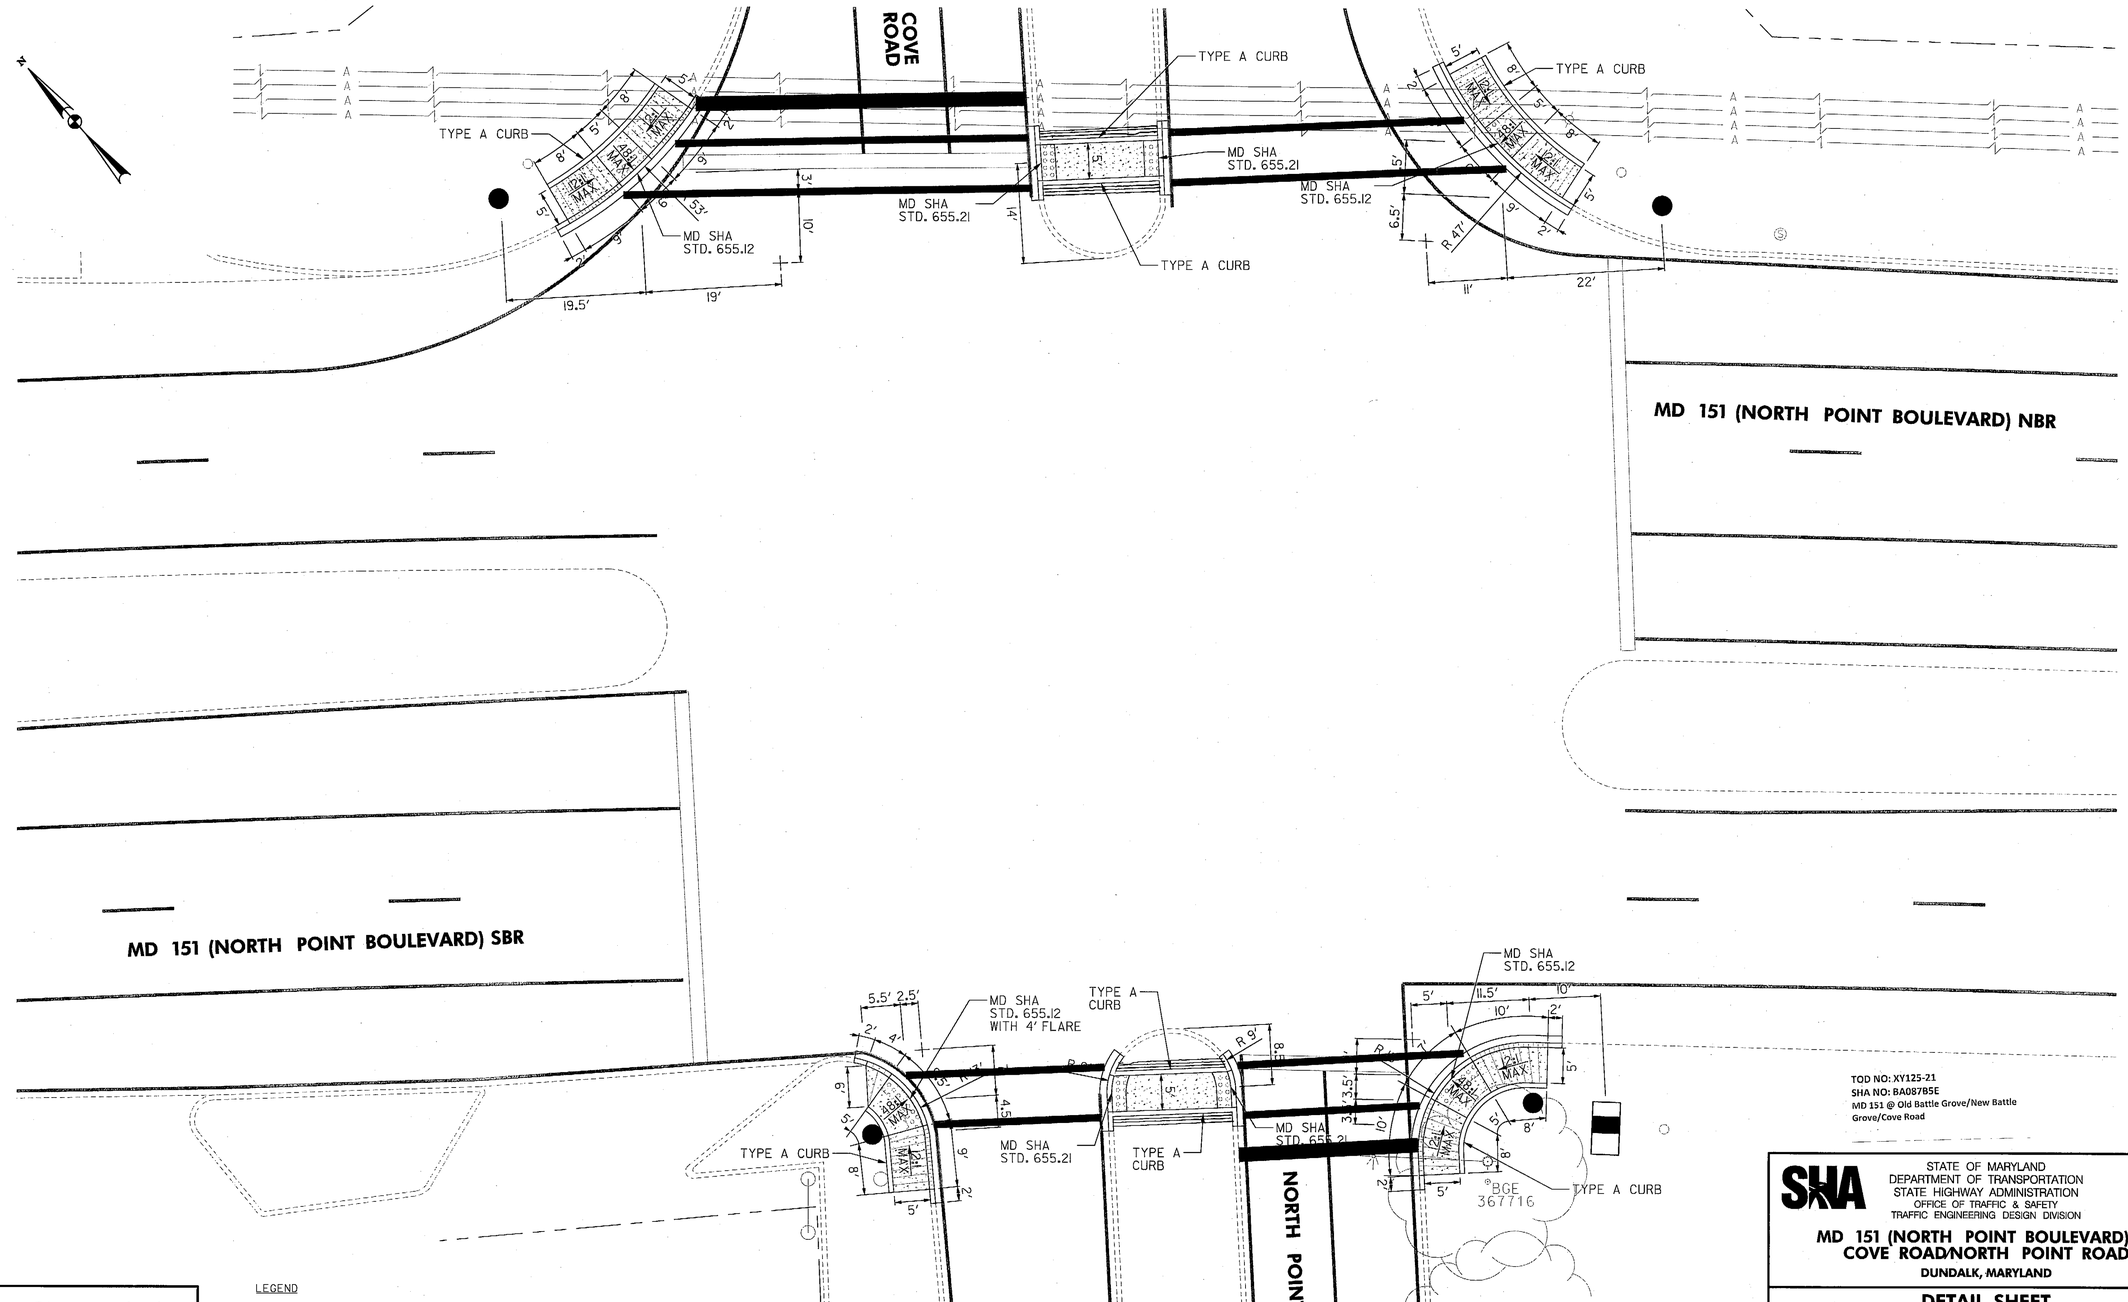

TOD NO: XY125-21
SHA NO: BA087B5E
MD 151 @ Old Battle Grove/New Battle Grove/Cove Road

LEGEND

PROPOSED CONCRETE SIDEWALK

PROPOSED DETECTIBLE WARNING SURFACE

McCormick Taylor
Engineers & Planners Since 1946
509 South Exeter Street
4th Floor
Baltimore, Maryland 21202
(410) 662-7400

BY: PNKenney

GEOMETRIC LEGEND
EXISTING
PROPOSED

UTILITY LEGEND
STORM DRAIN
GAS MAIN
WATER MAIN
SEWER MAIN
ELECTRIC CABLES
AERIAL CABLES
TELEPHONE CABLES
FIBER-OPTIC

STATE OF MARYLAND
DEPARTMENT OF TRANSPORTATION
STATE HIGHWAY ADMINISTRATION
OFFICE OF TRAFFIC & SAFETY
TRAFFIC ENGINEERING DESIGN DIVISION

MD 151 (NORTH POINT BOULEVARD) AT COVE ROAD/NORTH POINT ROAD

DUNDALK, MARYLAND

DETAIL SHEET

SCALE 1" = 10'	DATE JANUARY 24, 2013	CONTRACT NO. XY1255185	
DESIGNED BY DPK		COUNTY BALTIMORE	
DRAWN BY DPK		LOGMILE 03015104.23	
CHECKED BY RJM		T.I.M.S. NO. L798	
F.A.P. NO.		T.O.D. NO.	
T.S. NO. 387E-DE	SG-02 OF SG-03	SHEET NO. 02 OF 02	

PLOTTED: Friday, January 25, 2013 AT 08:52 AM
FILE: I:\5212 - TEDD\12 (PB 116) - MD 151 at Cove Road\Design\Engineering\PlanSet\psSG-D001_TS387E.dgn