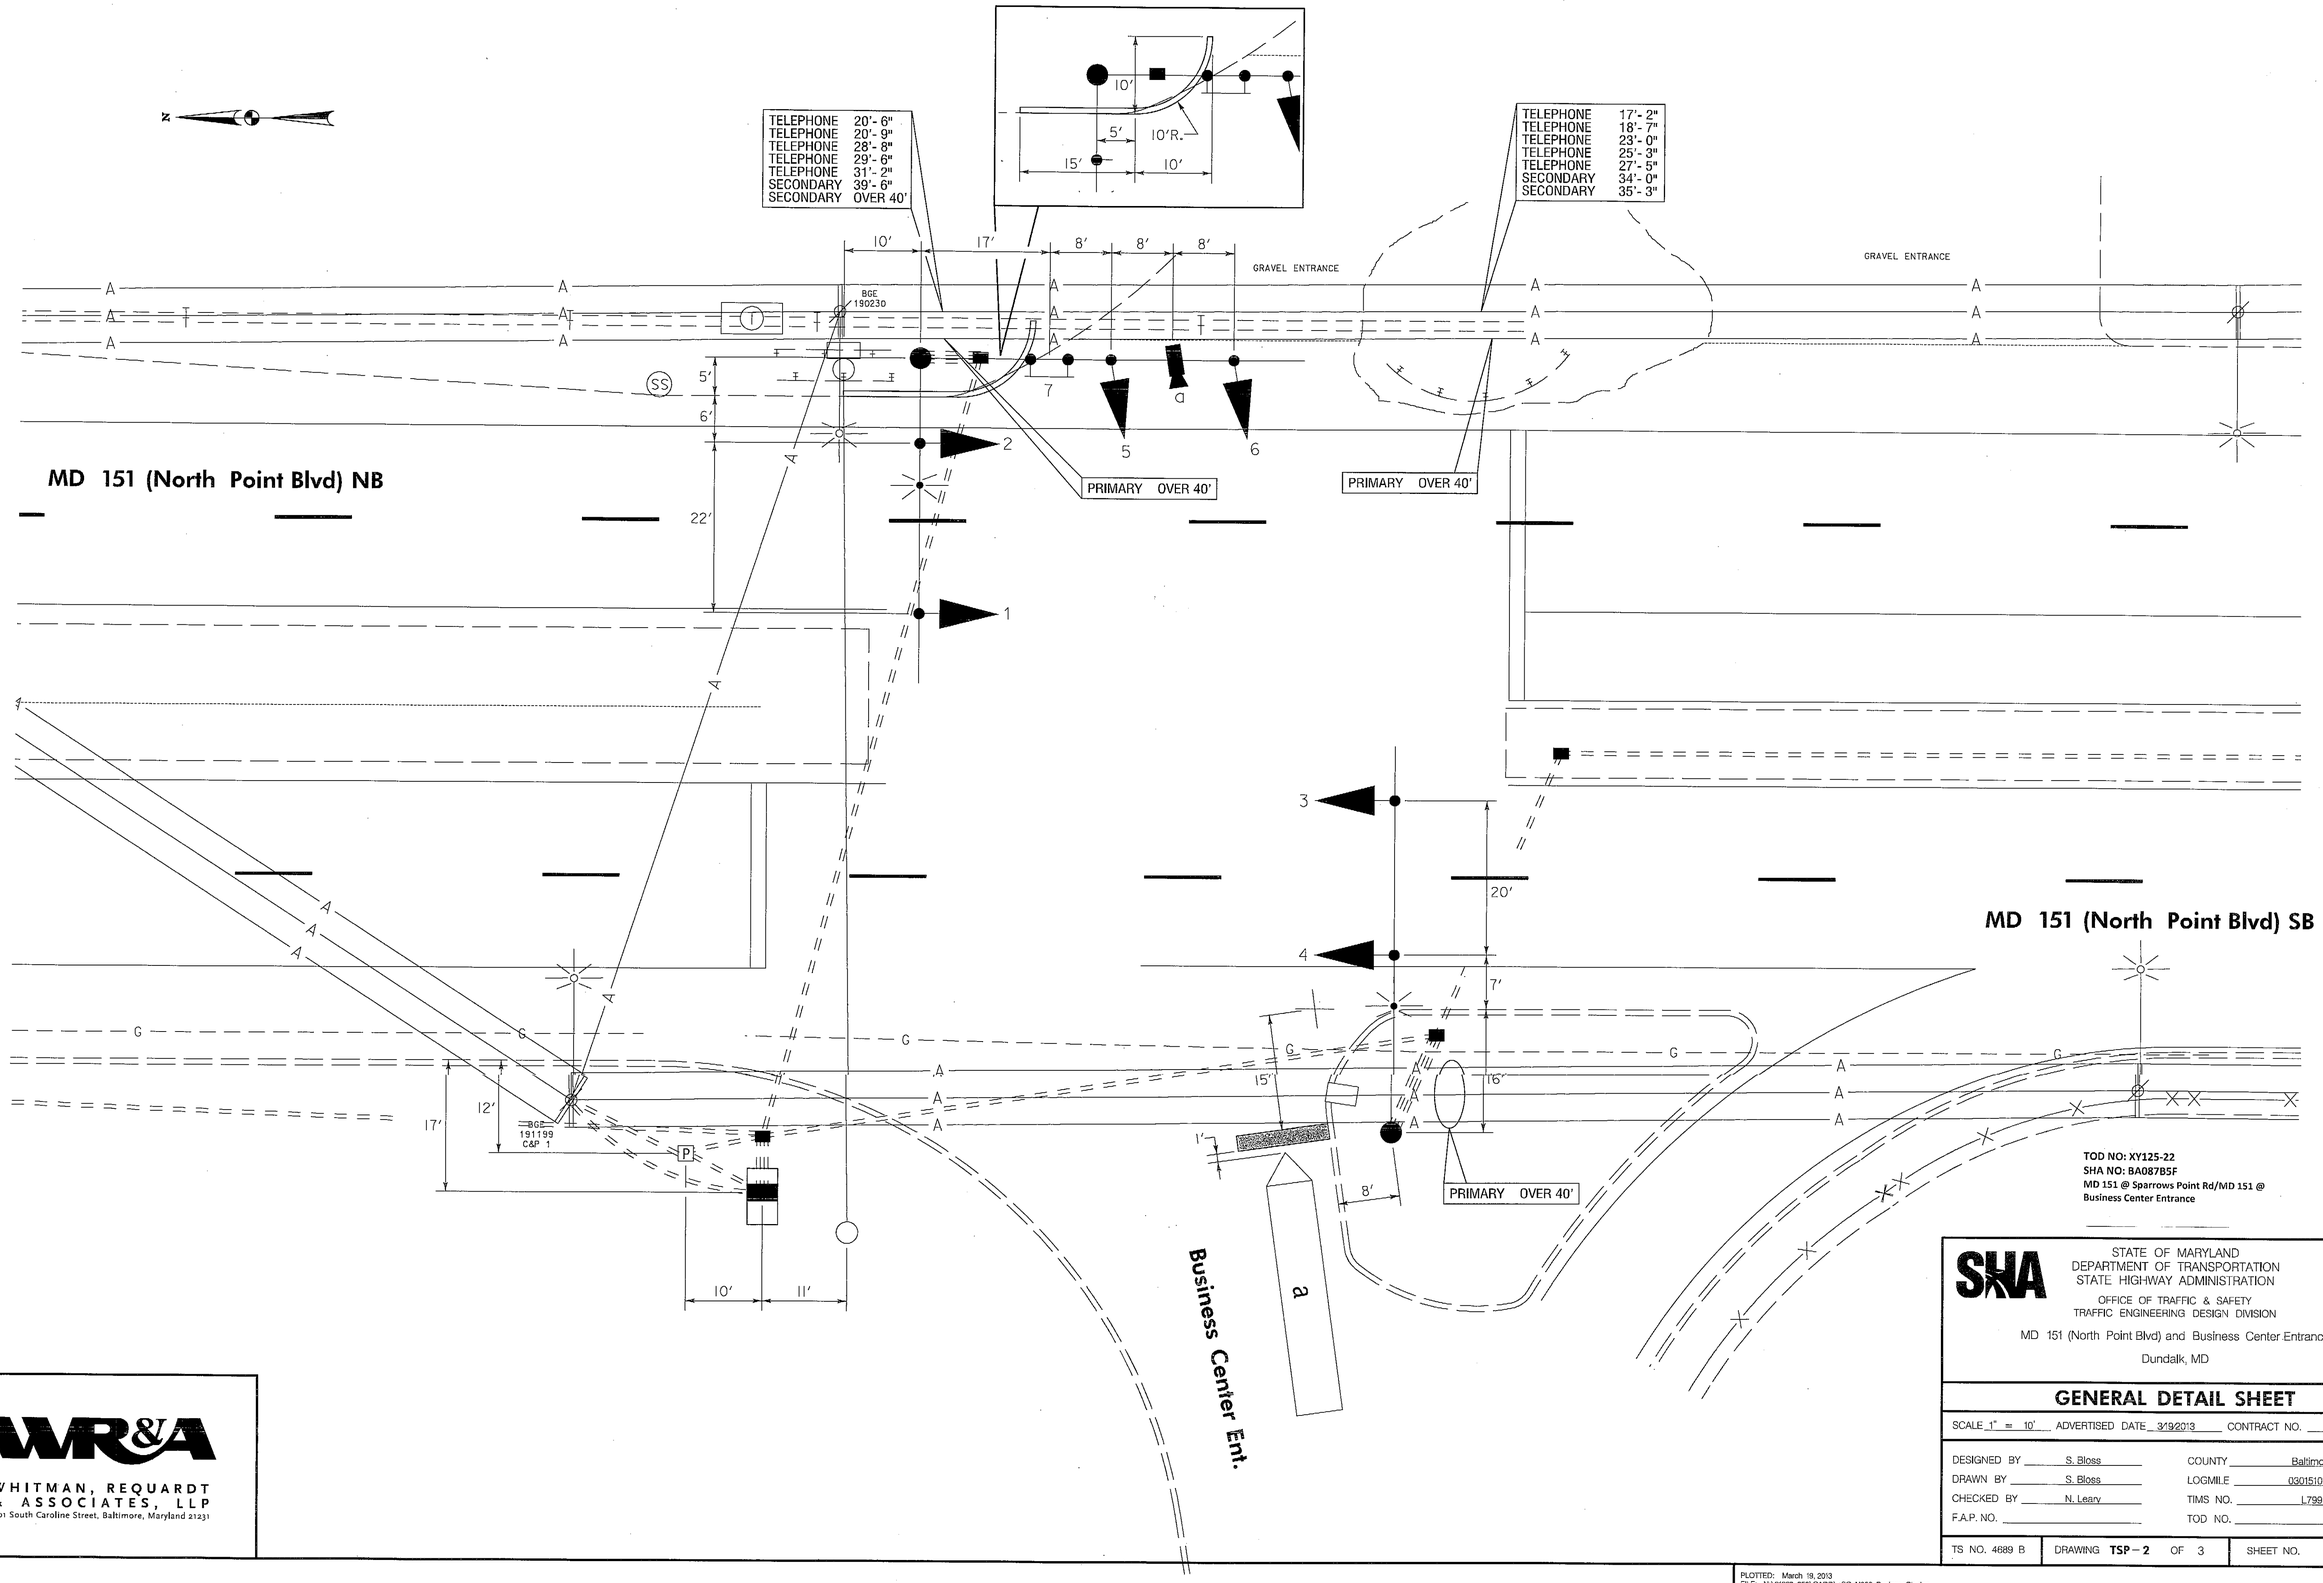

TOD NO: XY125-22
SHA NO: BA087B5F
MD 151 @ Sparrows Point Rd/MD 151 @ Business Center Entrance

WR&A
WHITMAN, REQUARDT & ASSOCIATES, LLP
801 South Caroline Street, Baltimore, Maryland 21231

BY: sbloss

SHA
STATE OF MARYLAND
DEPARTMENT OF TRANSPORTATION
STATE HIGHWAY ADMINISTRATION
OFFICE OF TRAFFIC & SAFETY
TRAFFIC ENGINEERING DESIGN DIVISION

MD 151 (North Point Blvd) and Business Center Entrance
Dundalk, MD

GENERAL DETAIL SHEET

SCALE 1" = 10' ADVERTISED DATE 3/19/2013 CONTRACT NO. XY1255185

DESIGNED BY	S. Bloss	COUNTY	Baltimore
DRAWN BY	S. Bloss	LOGMILE	03015101.30
CHECKED BY	N. Leary	TIMS NO.	L799
F.A.P. NO.		TOD NO.	

TS NO. 4689 B	DRAWING TSP – 2 OF 3	SHEET NO. 2 OF 3

PLOTTED: March 19, 2013
FILE: N:\31669-250\CADD\pSG-N002_BusinessCtr.dgn