F.H.W.A. REGION NO.	STATE	FED. AID PROJ. NO.	SHEET NO.	TOTAL SHEETS
3	MD			

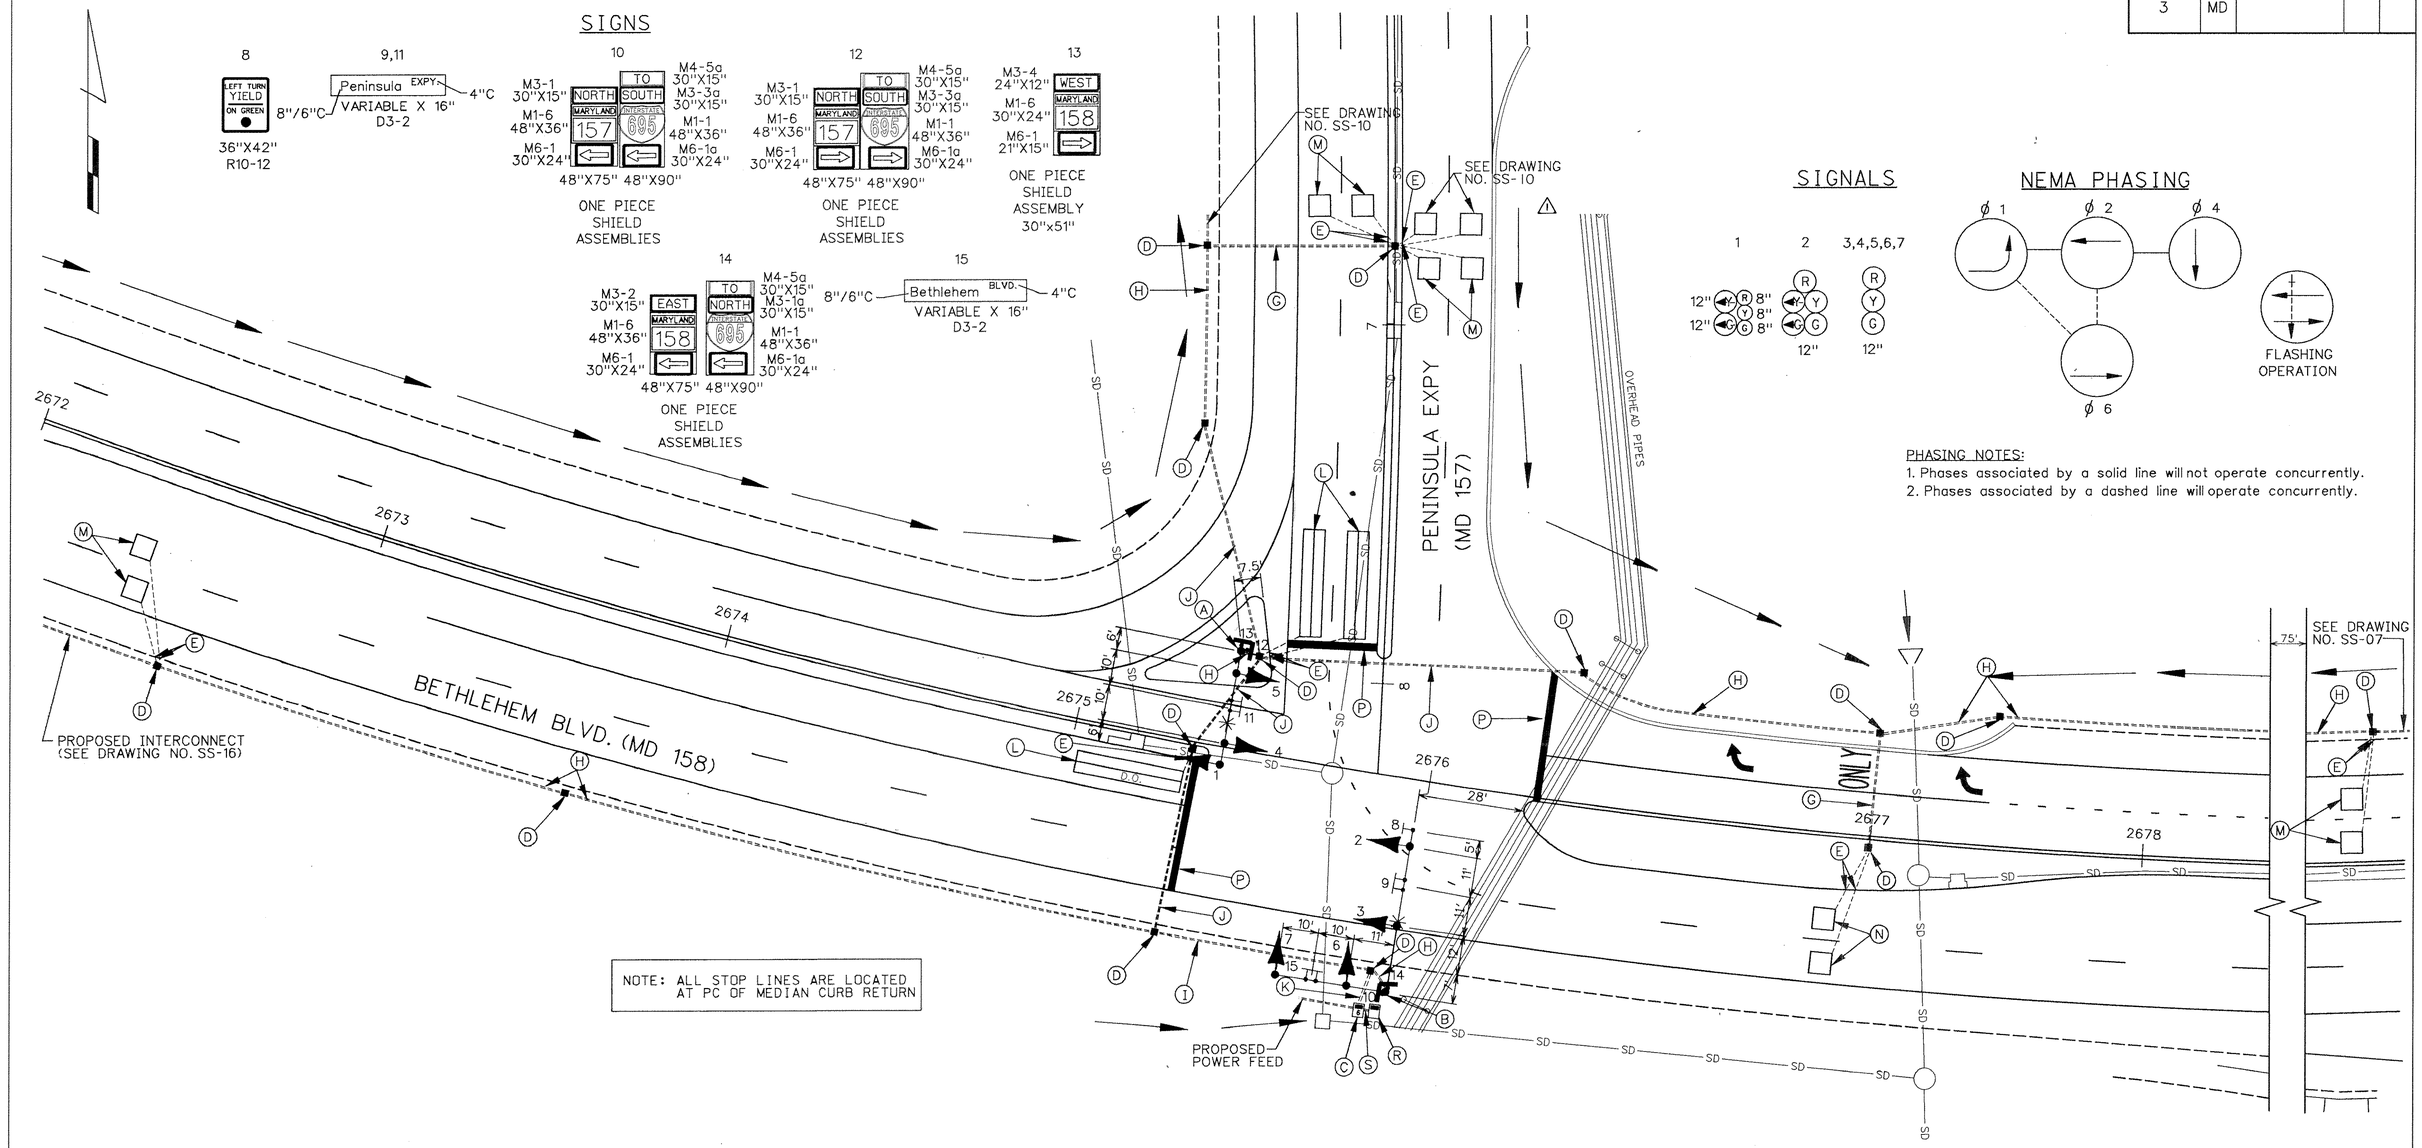

SS-01

UTILITIES LEGEND

—A—	AERIAL CABLES
—G—	GAS MAIN
—E—	ELECTRIC CABLES (UNDERGROUND)
—T—	TELEPHONE CABLES
—W—	WATER MAIN
—S—	SEWER MAIN
—SD—	STORM DRAIN

ROADWAY LEGEND

- - - - - -	EXISTING
————	PROPOSED

RUMMEL, KLEPPER & KAHL
CONSULTING ENGINEERS
81 MOSHER STREET
BALTIMORE, MD 21217
TEL. (410) 728-2900

REVISIONS:	APPROVALS:
⚠ ADDENDUM NO.1 4-24-95	3/23/95 CHIEF SIGNAL DESIGN SECTION
	ASST. DISTRICT ENGINEER TRAFFIC
	3/23/95 CHIEF TRAFFIC ENGINEERING DESIGN DIVISION
	3/30/95 DIRECTOR OFFICE OF TRAFFIC & SAFETY

MDOT - STATE HIGHWAY ADMINISTRATION
Office of Traffic & Safety
TRAFFIC ENGINEERING DESIGN DIVISION LOG MILE # 030158

DRAWN BY: ZAJ
DES. BY: ZAJ
CHK. BY: 3/23/95

MD 158 (BETHLEHEM BOULEVARD)
@ MD 157 (PENINSULA EXPRESSWAY)
SIGNAL PLAN
COUNTY: BALTIMORE

DATE: MARCH, 1995 F.A.P. NO.
SCALE: 1"=20' S.H.A. NO. KB-421-000-006

TS/STD. NO.: TS-3508P

SHEET NO. 373 OF 447