INTERCONNECT DIAGRAM

A - 5 Conductor Cable (No. 14 A.W.G.)

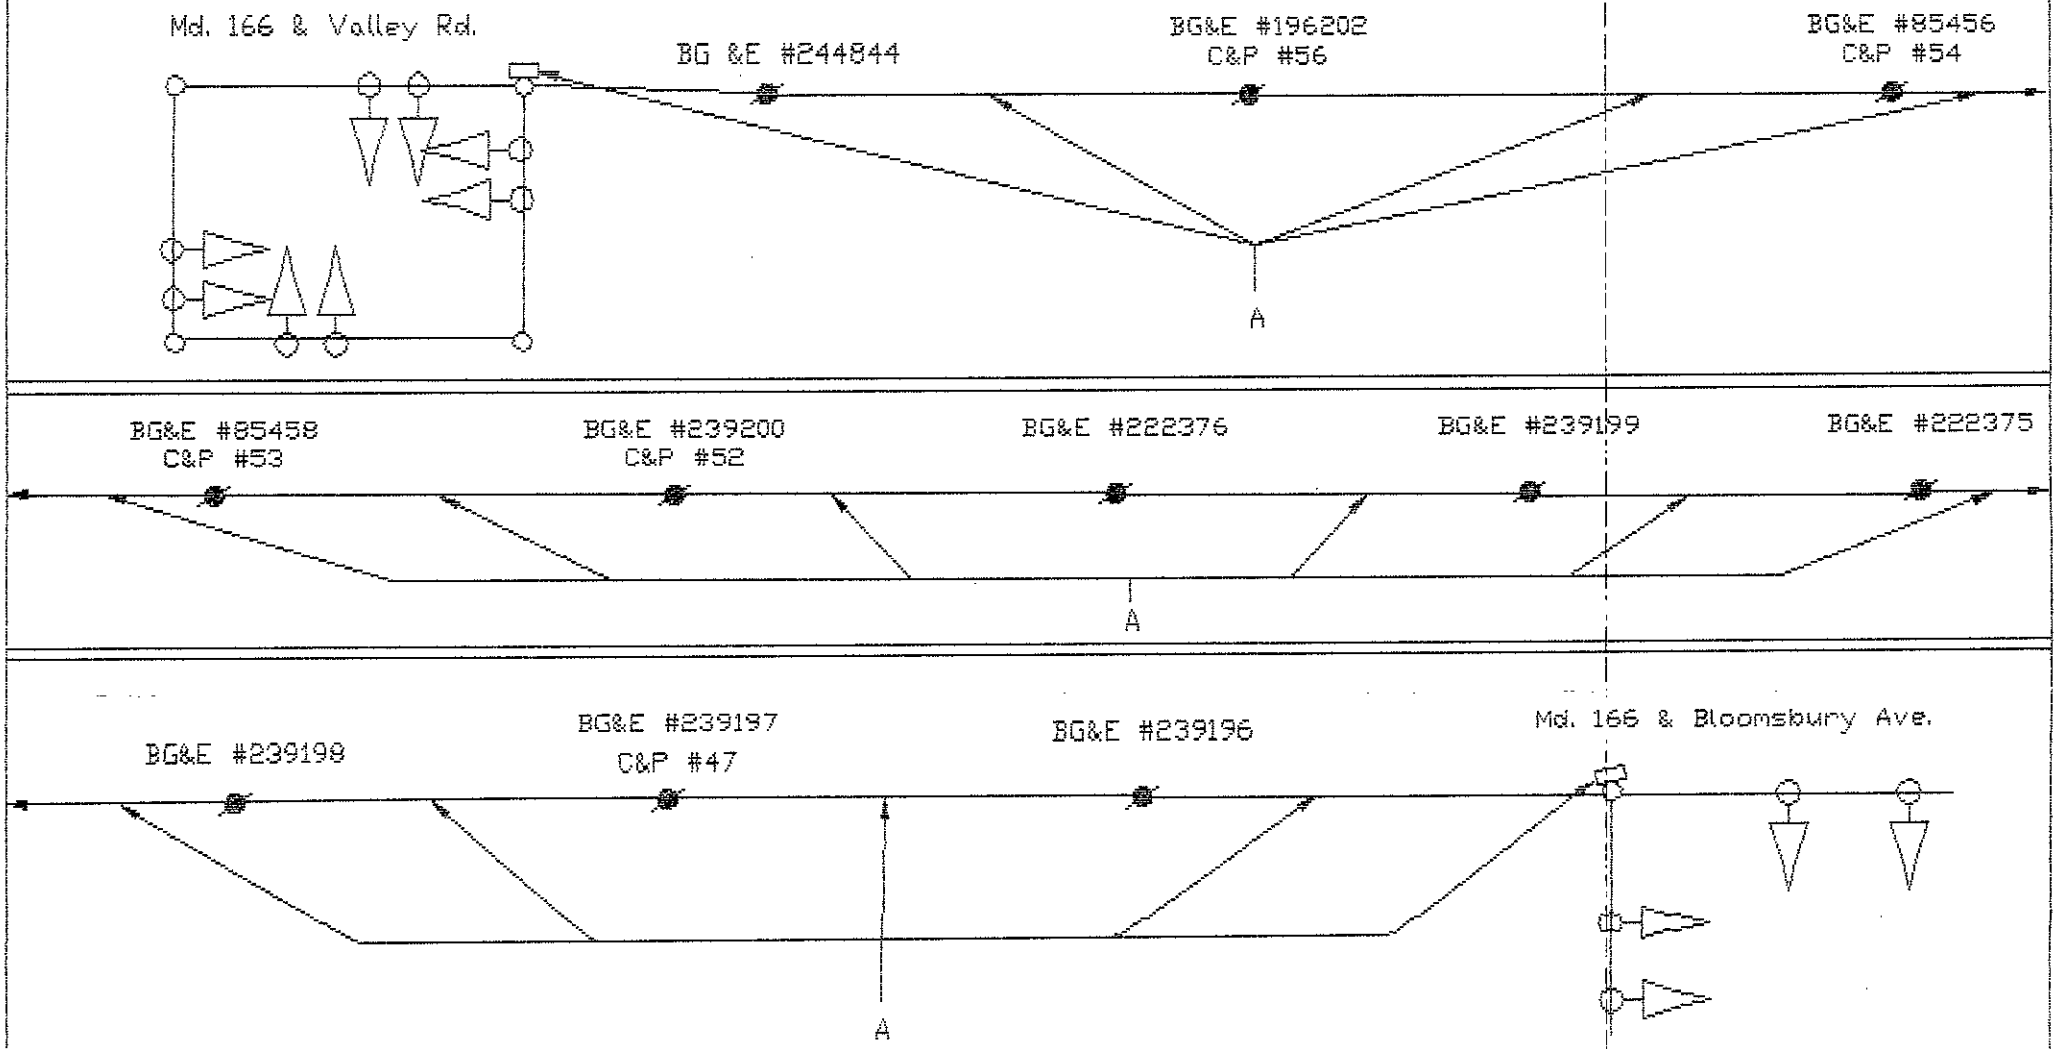

MARYLAND DEPARTMENT OF TRANSPORTATION
OFFICE OF TRAFFIC & SAFETY
TRAFFIC ENGINEERING DESIGN DIVISION

Interconnect Diagram for Md. 166 & Bloomsbury Ave. to Md. 166 & Valley Rd. Baltimore County TS-3207 B

DATE	DRAWN BY	CONTRACT NO.
01/92	WM	