F.H.W.A. REGION NO.	STATE	FED. AID PROJ. NO.	SHEET NO.	TOTAL SHEETS
3	MD.			

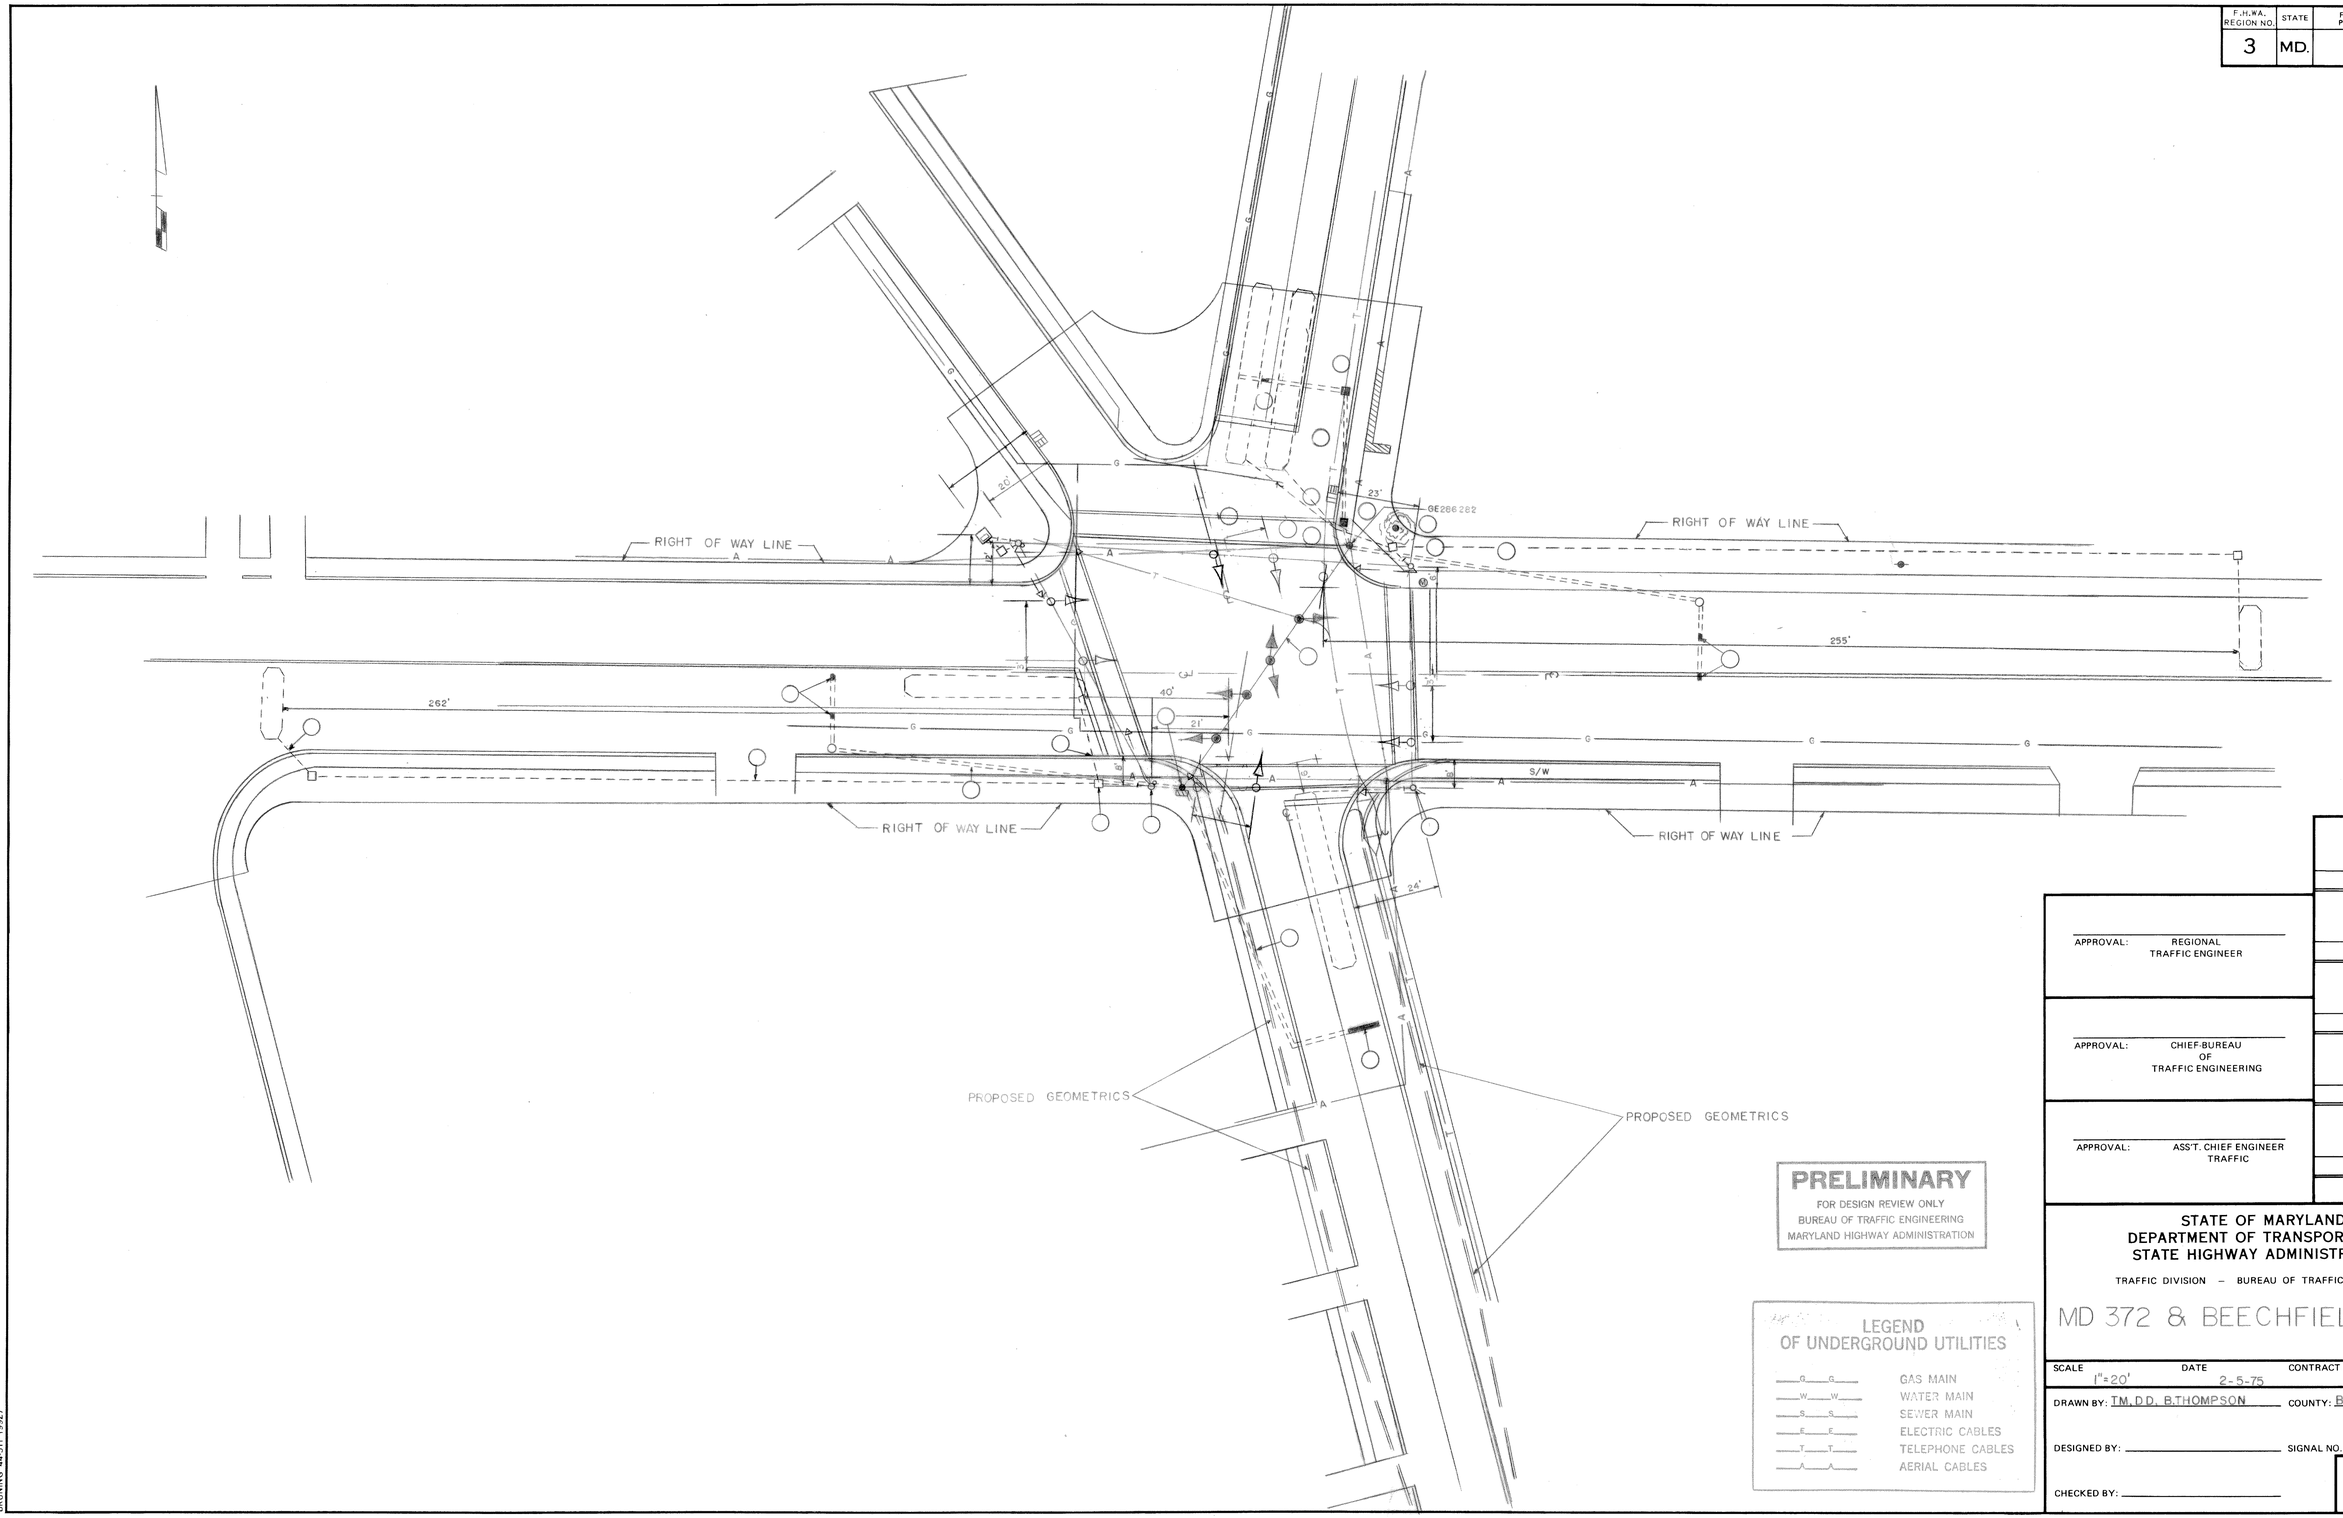

PRELIMINARY
FOR DESIGN REVIEW ONLY
BUREAU OF TRAFFIC ENGINEERING
MARYLAND HIGHWAY ADMINISTRATION

LEGEND
OF UNDERGROUND UTILITIES

G G	GAS MAIN
W W	WATER MAIN
S S	SEWER MAIN
E E	ELECTRIC CABLES
T T	TELEPHONE CABLES
A A	AERIAL CABLES

APPROVAL: REGIONAL TRAFFIC ENGINEER

APPROVAL: CHIEF-BUREAU OF TRAFFIC ENGINEERING

APPROVAL: ASS'T. CHIEF ENGINEER TRAFFIC

REVISIONS

STATE OF MARYLAND
DEPARTMENT OF TRANSPORTATION
STATE HIGHWAY ADMINISTRATION

TRAFFIC DIVISION – BUREAU OF TRAFFIC ENGINEERING

MD 372 & BEECHFIELD AVE

SCALE 1"=20' DATE 2-5-75 CONTRACT NO.

DRAWN BY: TM, D.D. B.THOMPSON COUNTY: BALTIMORE

DESIGNED BY: SIGNAL NO.:

CHECKED BY:

DRAWING NO. TS-572

BRUNING 44-511 19927