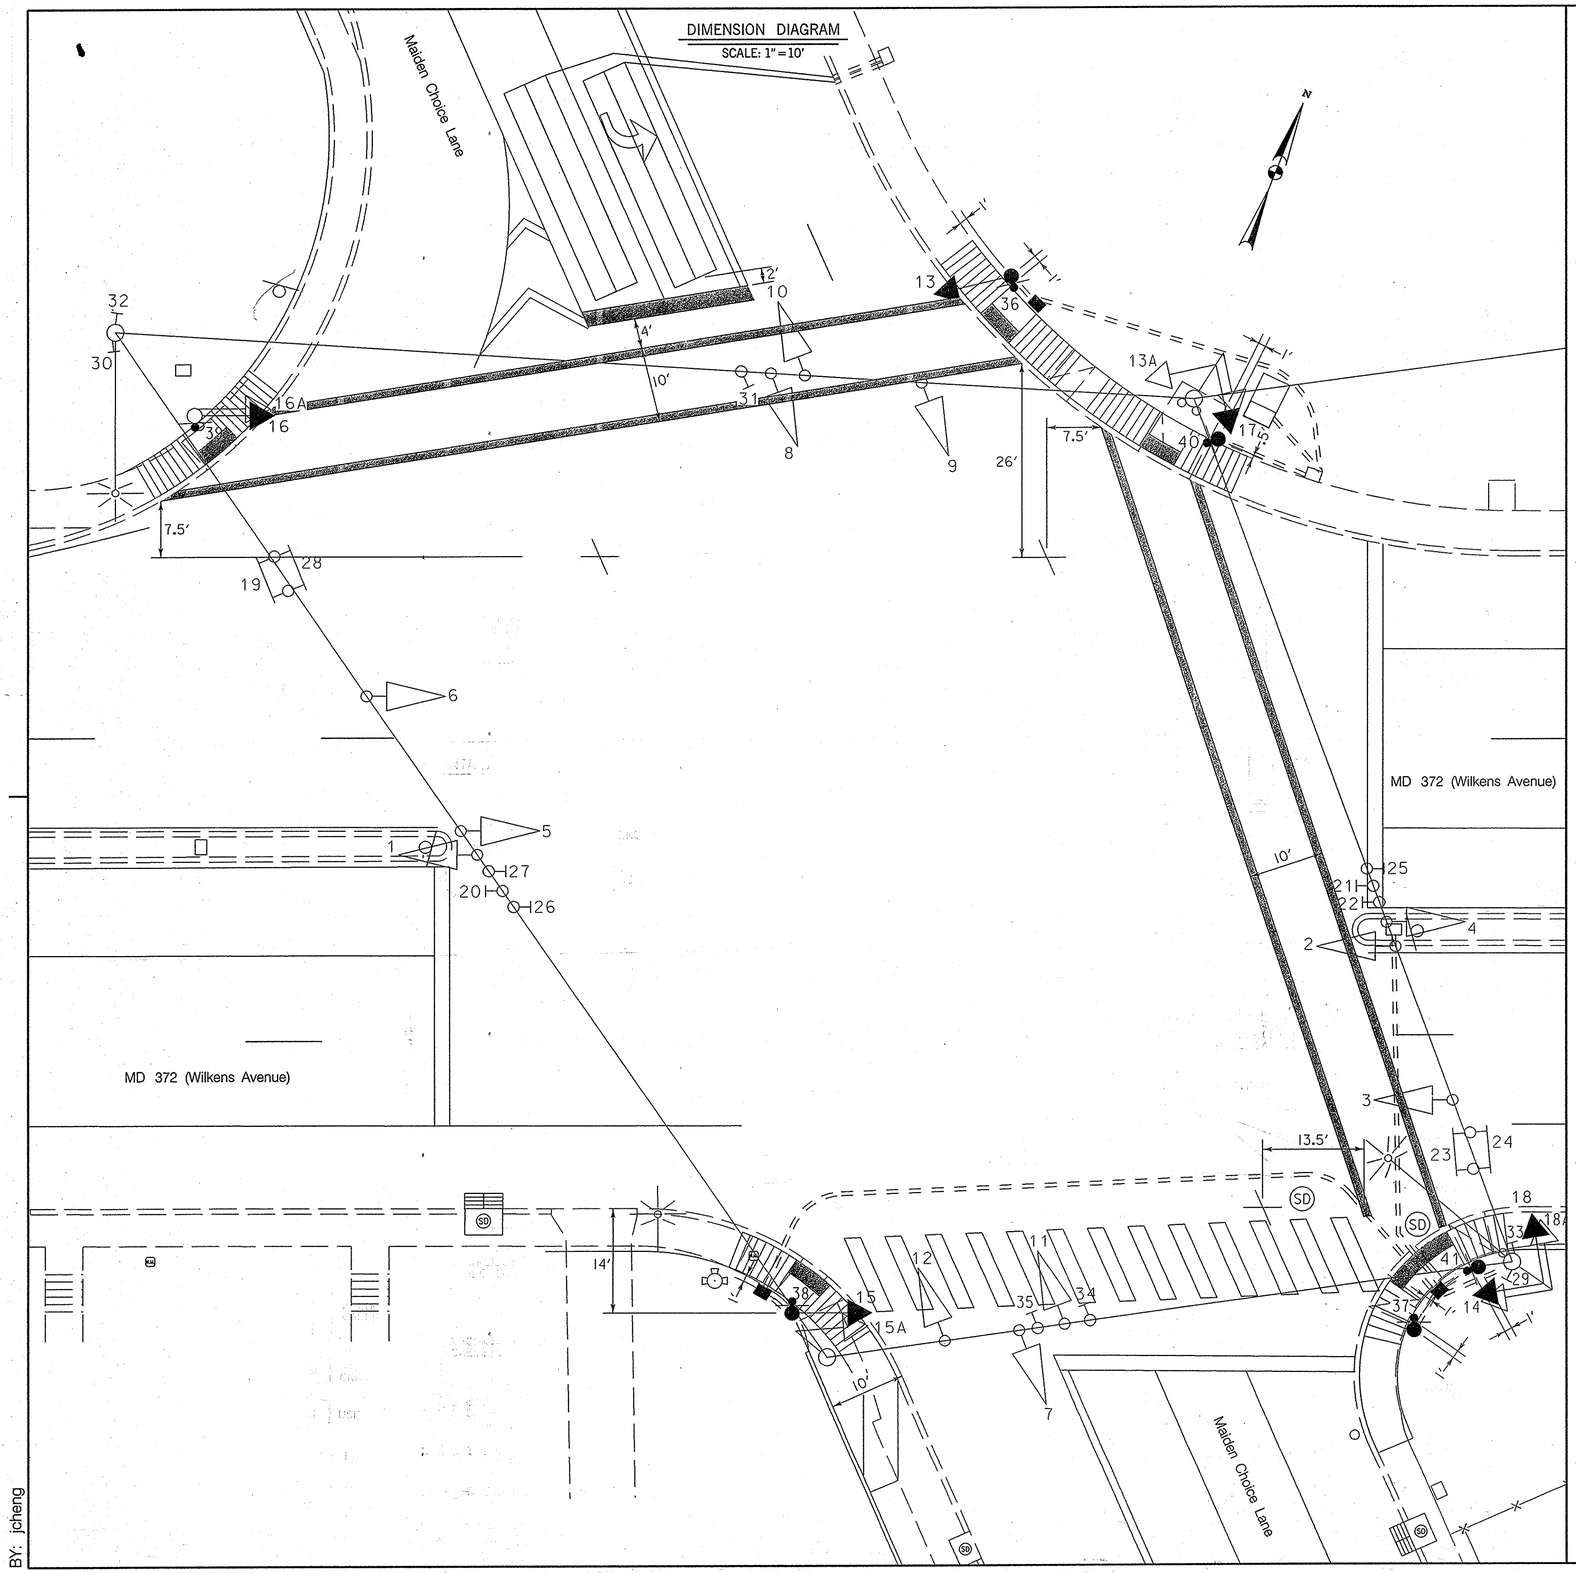

PHASE CHART

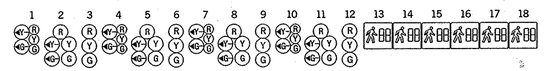

	1	2	3	4	5	6	7	8	9	10	11	12	13	14	15	16	17	18
PHASE 1 AND 5	R ←G–	R ←G–	R	R ←G–	R ←G–	R	R	R	R	R	R	R	DW	DW	DW	DW	DW	DW
1 AND 5 CHANGE	PHASE 1 + 5 MAY CHANGE TO PHASE 1 + 6, PHASE 2 + 5 OR PHASE 2 + 6																	
PHASE 1 AND 6	G ←G–	G ←G–	R	R	R	G	R	R	R	R	R	R	DW	DW	DW	DW	DW	DW
1 AND 6 CHANGE	G ←Y–	G ←Y–	R	R	R	G	R	R	R	R	R	R	DW	DW	DW	DW	DW	DW
PHASE 2 AND 5	R	R	G	G ←G–	G ←G–	R	R	R	R	R	R	R	DW	DW	DW	DW	DW	DW
2 AND 5 CHANGE	R	R	G	G ←Y–	G ←Y–	R	R	R	R	R	R	R	DW	DW	DW	DW	DW	DW
PHASE 2 AND 6	G	G	G	G	G	G	R	R	R	R	R	R	WK	WK	WK	WK	DW	DW
PED. CLEARANCE	Y	Y	Y	Y	Y	Y	R	R	R	R	R	R	FL/DW	FL/DW	FL/DW	FL/DW	DW	DW
2 AND 6 CHANGE	Y	Y	Y	Y	Y	Y	R	R	R	R	R	R	DW	DW	DW	DW	DW	DW
PHASE 3 AND 7	R	R	R	R	R	R	R ←G–	R ←G–	R	R ←G–	R ←G–	R	DW	DW	DW	DW	DW	DW
3 AND 7 CHANGE	PHASE 3 + 7 MAY CHANGE TO PHASE 3 + 8, PHASE 4 + 7 OR PHASE 4 + 8																	
PHASE 3 AND 8	R	R	R	R	R	R	G ←G–	G ←G–	G	R	R	R	DW	DW	DW	DW	DW	DW
3 AND 8 CHANGE	R	R	R	R	R	R	G ←Y–	G ←Y–	G	R	R	R	DW	DW	DW	DW	DW	DW
PHASE 4 AND 7	R	R	R	R	R	R	R	R	R	G ←G–	G ←G–	G	DW	DW	DW	DW	DW	DW
4 AND 7 CHANGE	R	R	R	R	R	R	R	R	R	G ←Y–	G ←Y–	G	DW	DW	DW	DW	DW	DW
PHASE 4 AND 8	R	R	R	R	R	R	G	G	G	G	G	G	DW	DW	DW	DW	DW	DW
4 AND 8 CHANGE	R	R	R	R	R	R	Y	Y	Y	Y	Y	Y	DW	DW	DW	DW	DW	DW
PHASE 4 + 8 ALT	R	R	R	R	R	R	G	G	G	G	G	G	DW	DW	DW	DW	WK	WK
PED. CLEARANCE	R	R	R	R	R	R	Y	Y	Y	Y	Y	Y	DW	DW	DW	DW	FL/DW	FL/DW
4 AND 8 ALT CHANGE	R	R	R	R	R	R	Y	Y	Y	Y	Y	Y	DW	DW	DW	DW	DW	DW
FLASHING OPERATION	FL/Y	FL/Y	FL/Y	FL/Y	FL/Y	FL/Y	FL/R	FL/R	FL/R	FL/R	FL/R	FL/R	DARK	DARK	DARK	DARK	DARK	DARK

STATE OF MARYLAND
DEPARTMENT OF TRANSPORTATION
STATE HIGHWAY ADMINISTRATION
OFFICE OF TRAFFIC & SAFETY
TRAFFIC ENGINEERING DESIGN DIVISION

MD 372 (Wilkens Avenue) and
Maiden Choice Lane

GENERAL INFORMATION SHEET – 01

SCALE As Shown DATE 10/15/2007 CONTRACT NO. AX1795133

DESIGNED BY S. Bloss
DRAWN BY S. Bloss
CHECKED BY N. Leary
FAP NO.

COUNTY Baltimore
LOGMILE 03037201.81
TIMS NO. F424
TOD NO.

TS NO.1726D-GI-1 | DRAWING – OF | SHEET NO. 2 OF 3

PLOTTED: 12-11-2007
FILE: n:\31558-103\cadd\pSG-N002_md372.dgn

BY: jcheng