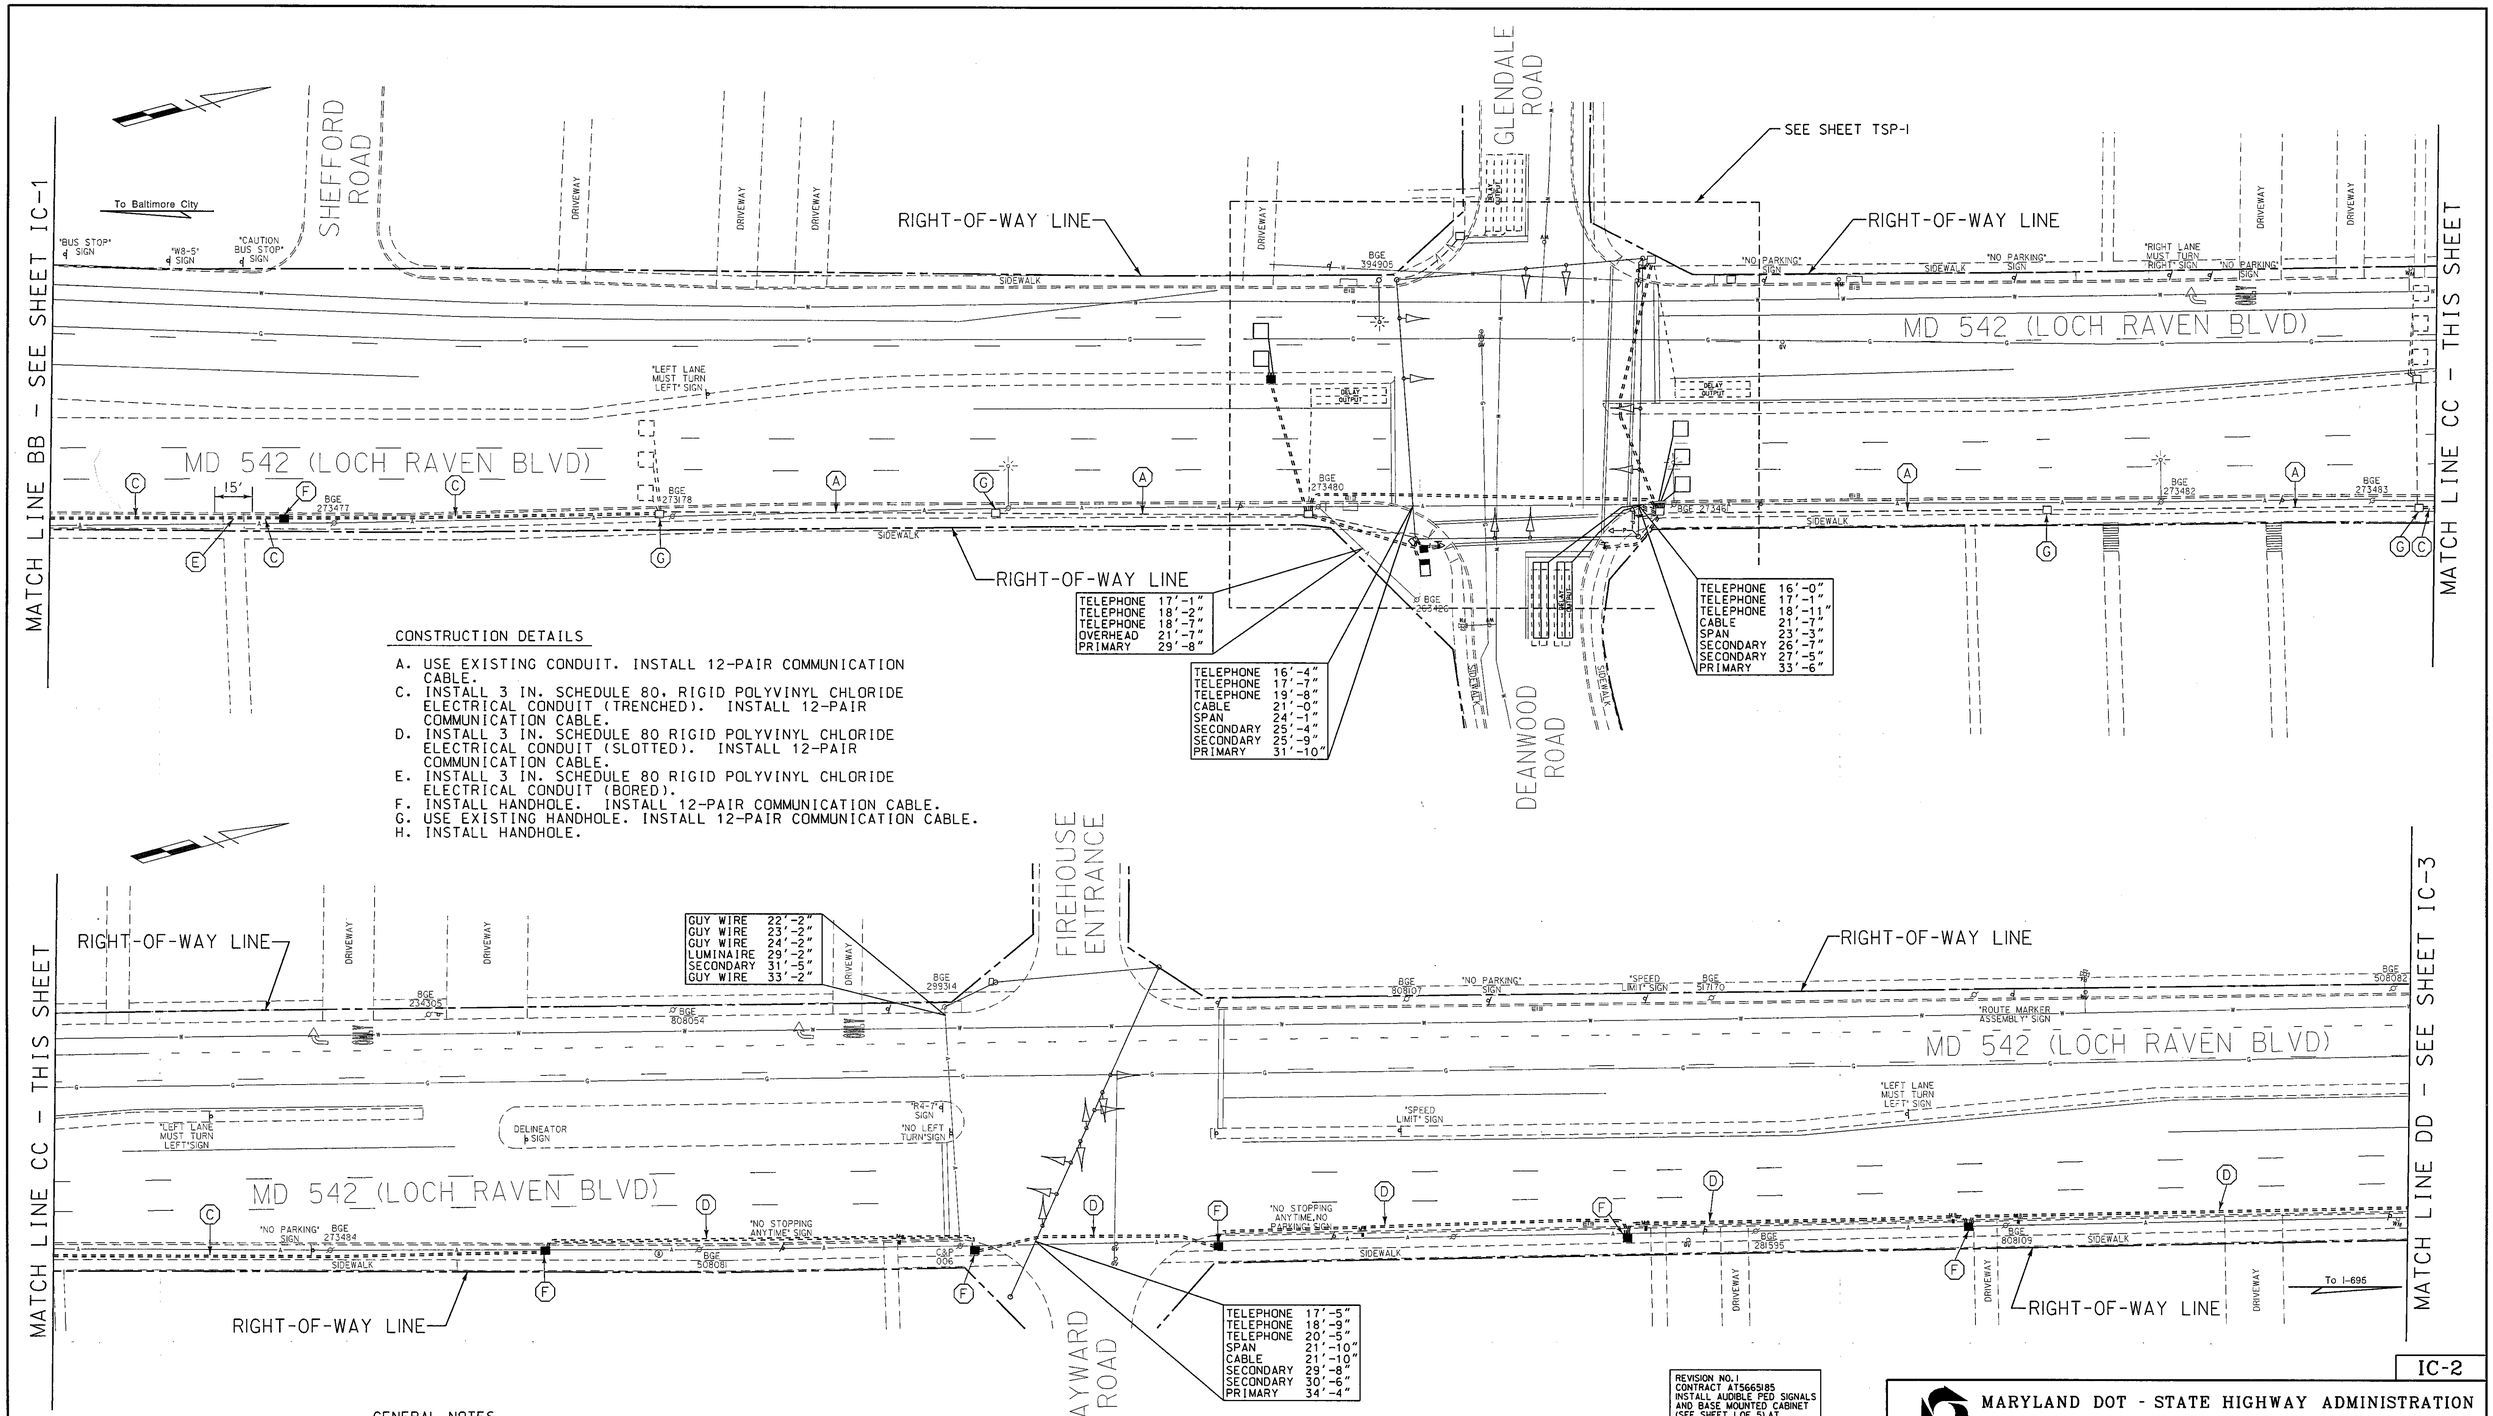

CONSTRUCTION DETAILS

A. USE EXISTING CONDUIT. INSTALL 12-PAIR COMMUNICATION CABLE.
C. INSTALL 3 IN. SCHEDULE 80, RIGID POLYVINYL CHLORIDE ELECTRICAL CONDUIT (TRENCHED). INSTALL 12-PAIR COMMUNICATION CABLE.
D. INSTALL 3 IN. SCHEDULE 80 RIGID POLYVINYL CHLORIDE ELECTRICAL CONDUIT (SLOTTED). INSTALL 12-PAIR COMMUNICATION CABLE.
E. INSTALL 3 IN. SCHEDULE 80 RIGID POLYVINYL CHLORIDE ELECTRICAL CONDUIT (BORED).
F. INSTALL HANDHOLE. INSTALL 12-PAIR COMMUNICATION CABLE.
G. USE EXISTING HANDHOLE. INSTALL 12-PAIR COMMUNICATION CABLE.
H. INSTALL HANDHOLE.

GENERAL NOTES

1. PROPOSED HANDBOXES SHALL BE LOCATED AT A MAXIMUM OF 200 FT. APART.
2. ALL UNDERGROUND AND OVERHEAD UTILITIES SHOWN ON THESE PLANS ARE SCHEMATIC ONLY AND MAY NOT BE COMPLETE. THE CONTRACTOR SHALL BE RESPONSIBLE FOR NOTIFYING MISS UTILITY PRIOR TO THE CONSTRUCTION SO THAT ALL UTILITIES MAY BE LOCATED IN THE FIELD. IF THE CONTRACTOR PERCEIVES THAT A CONFLICT BETWEEN UTILITIES AND THE TRAFFIC SIGNAL WILL OCCUR, THE CONTRACTOR SHALL NOTIFY THE PROJECT ENGINEER IMMEDIATELY SO THAT THE CONFLICT MAY BE RESOLVED.
3. THE CONTRACTOR SHALL REPAIR ANY DAMAGE TO EXISTING SIDEWALKS CAUSED BY THE INSTALLATION OF SIGNAL EQUIPMENT.

LEGEND OF UNDERGROUND AND OVERHEAD UTILITIES

AERIAL CABLE	A
ELECTRICAL	E
TELEPHONE	T
GAS	G
SEWER	SS
STORM DRAIN	SD
WATER	W
CABLE TV	TV

REVISION NO. 1
CONTRACT AT5665185
INSTALL AUDIBLE PED SIGNALS AND BASE MOUNTED CABINET (SEE SHEET 1 OF 5) AT DEANWOOD RD/GLENDALE RD.

WR&A
Whitman, Requardt and Associates, LLP
801 South Caroline Street
Baltimore, Maryland 21231
(410) 235-3450

MARYLAND DOT - STATE HIGHWAY ADMINISTRATION
Office of Traffic & Safety

TRAFFIC ENGINEERING DESIGN DIVISION
INTERCONNECT PLAN
MD 542 (LOCH RAVEN BLVD) FROM HILLENDALE SHOPPING CTR TO LOCH HILL RD

DRAWN BY:	B. DONOWAY	F.A.P. NO.	AC-CMG-STPG-0005(986)E	TS NO.	IC-2
CHECKED BY:	N. LEARY	S.H.A. NO.	AT5665185	SHEET NO.	
SCALE:	1" = 30'	COUNTY:	BALTIMORE	T.I.M.S. NO.	3 OF 5
DATE:	11/29/2004	LOG MILE:		F841	

m:\3149230\f841ic02.dgn