K&E 19 1153 6-81 MC 2647•

F.H.W.A. REGION NO.	STATE	FED. AID PROJ. NO.	SHEET NO.	TOTAL SHEETS
3	MD.		3	13

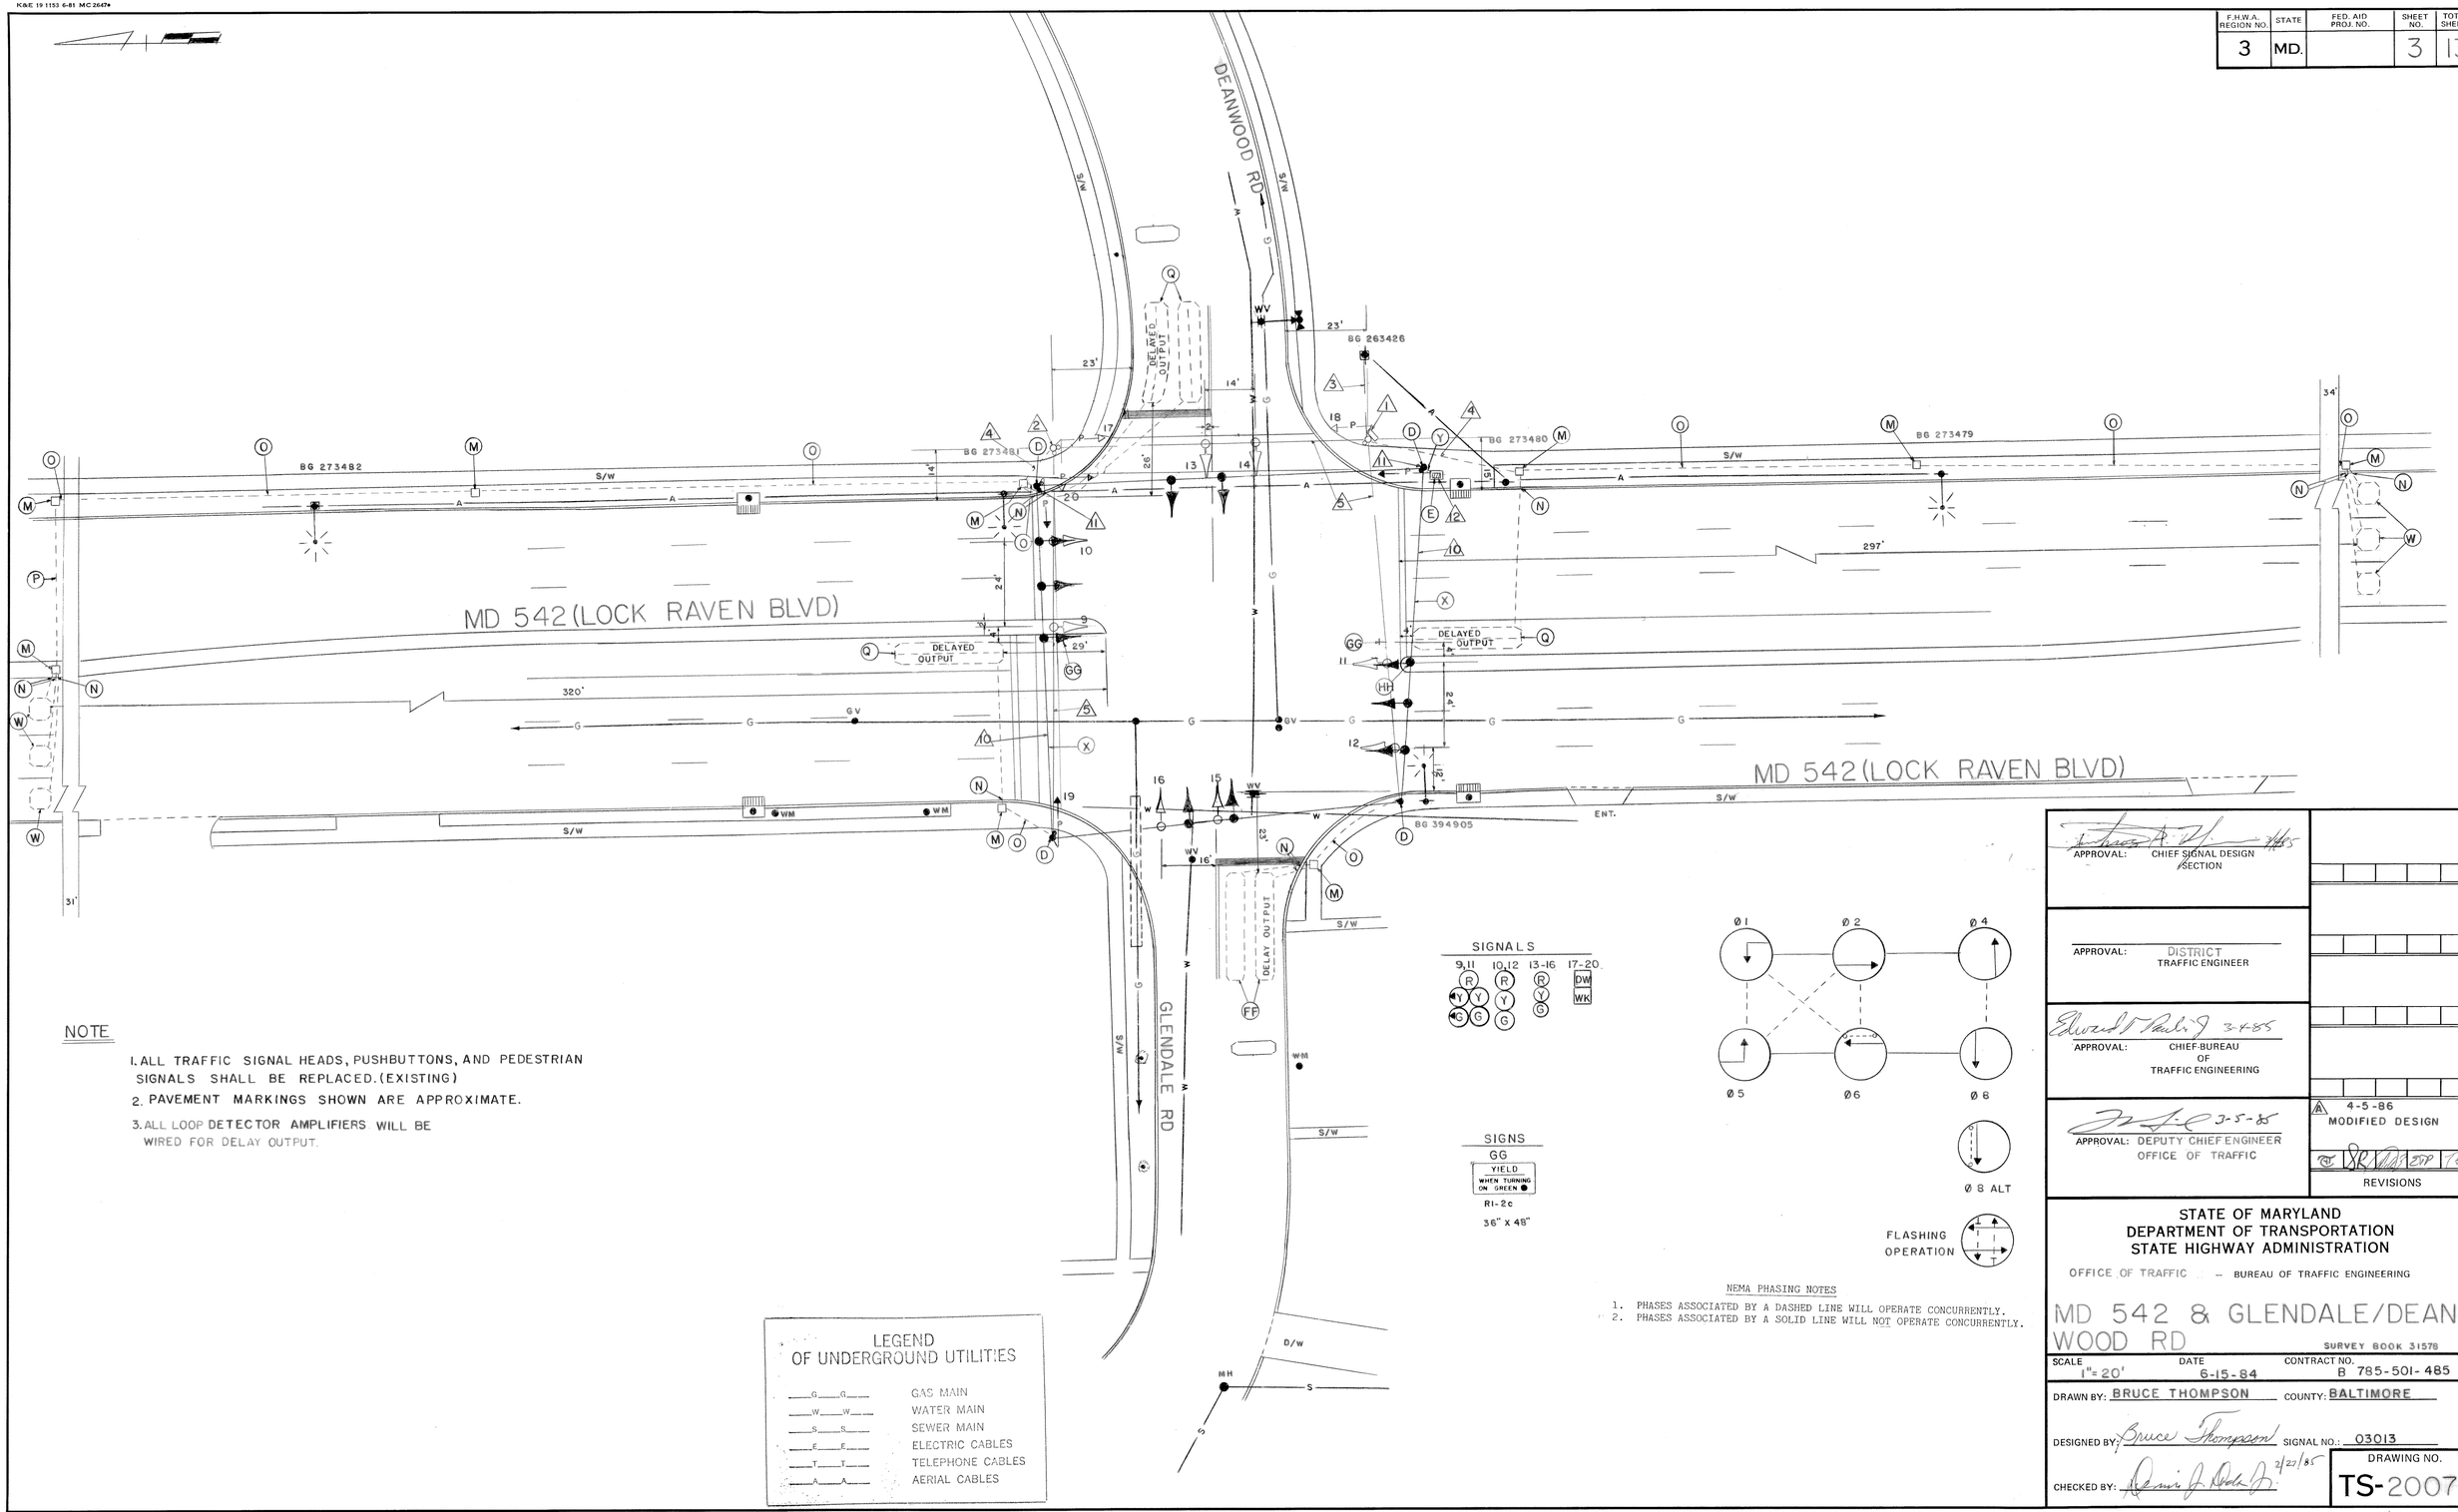

APPROVAL: CHIEF SIGNAL DESIGN SECTION

APPROVAL: DISTRICT TRAFFIC ENGINEER

APPROVAL: CHIEF BUREAU OF TRAFFIC ENGINEERING

APPROVAL: DEPUTY CHIEF ENGINEER OFFICE OF TRAFFIC

A 4-5-86 MODIFIED DESIGN

REVISIONS

STATE OF MARYLAND
DEPARTMENT OF TRANSPORTATION
STATE HIGHWAY ADMINISTRATION

OFFICE OF TRAFFIC – BUREAU OF TRAFFIC ENGINEERING

MD 542 & GLENDALE/DEANWOOD RD

SURVEY BOOK 31578

SCALE	DATE	CONTRACT NO.
1" = 20'	6-15-84	B 785-501-485

DRAWN BY: BRUCE THOMPSON COUNTY: BALTIMORE

DESIGNED BY: Bruce Thompson SIGNAL NO.: 03013

CHECKED BY: 2/22/85

DRAWING NO. TS-2007A