F H WA REGION NO	STATE	FED. AID PROJ. NO	SHEET NO.	TOTAL SHEETS
3	MD.		2	3

SIGNS

7, 9

FIRE HOUSE SIGNAL

W11-8b

36" x 72"

8

NO TURN ON RED

R10-11b

24"x24"

SIGNALS

1-4	5,6
(R) 12"	(R) 12"
(Y) 12"	
(Y) 8"	

NORMAL OPERATION (FLASHING)

PRE-EMPTION WARNING

PRE-EMPTION

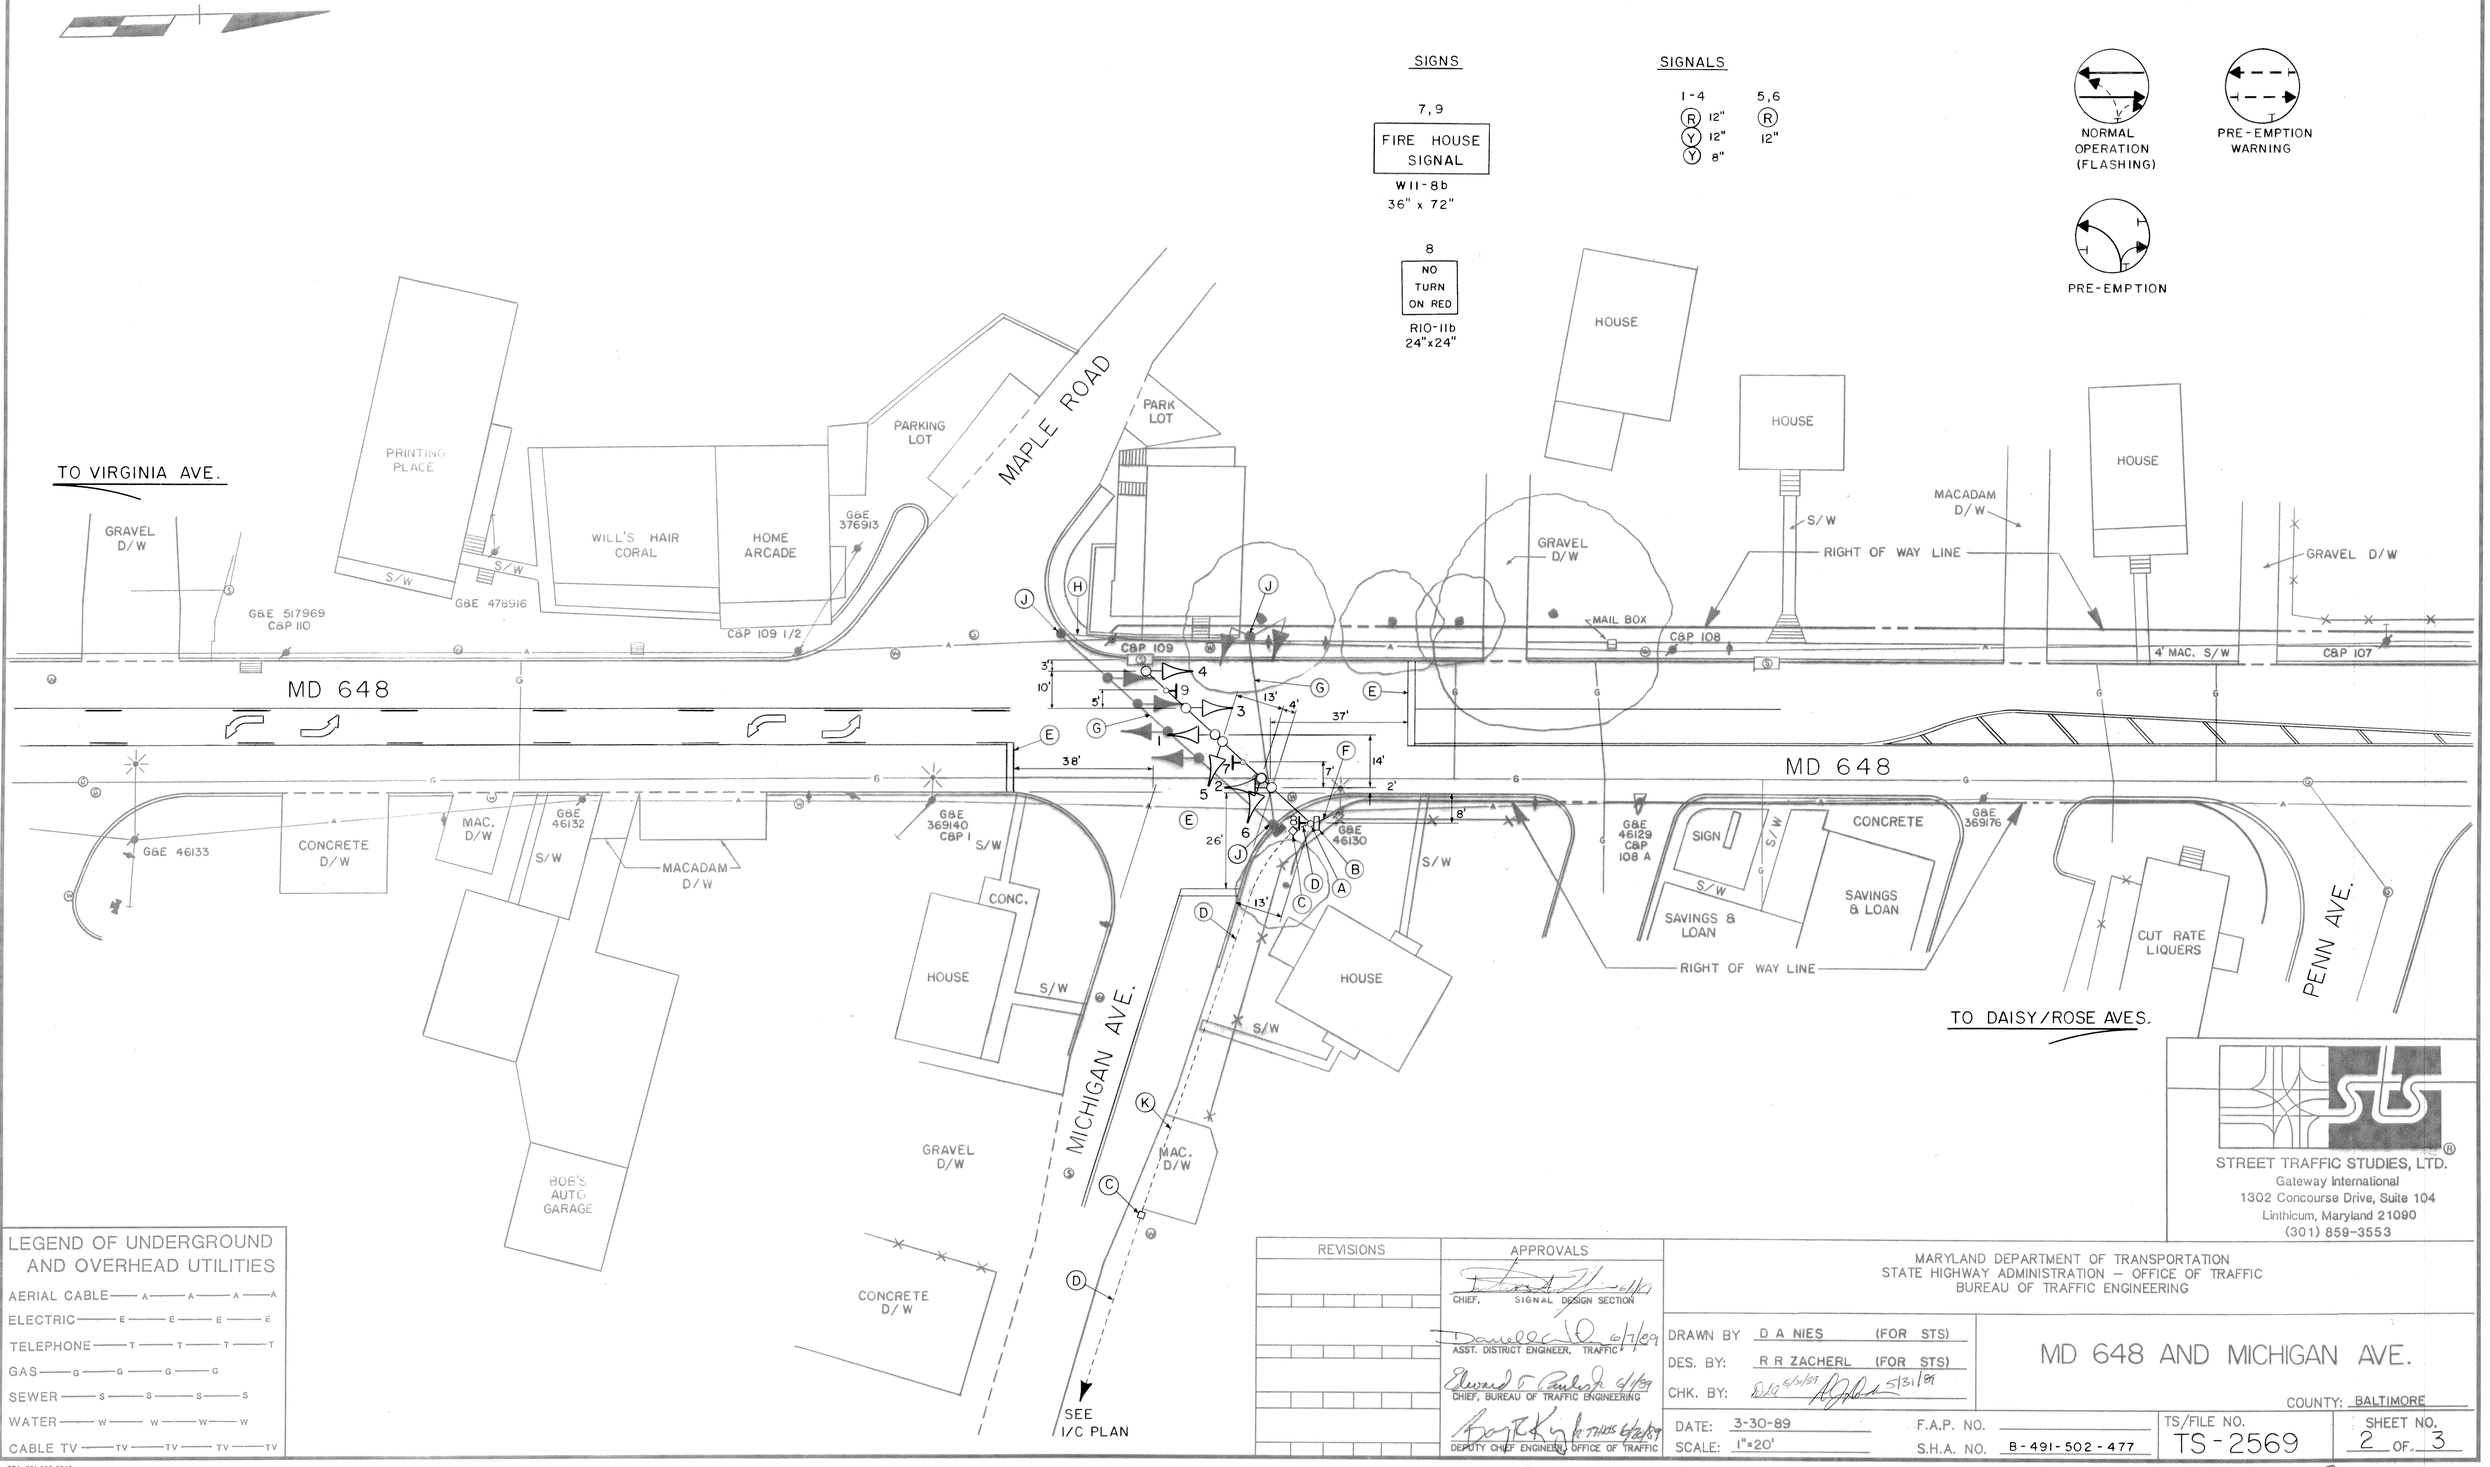

LEGEND OF UNDERGROUND AND OVERHEAD UTILITIES

AERIAL CABLE	A A A A
ELECTRIC	E E E E
TELEPHONE	T T T T
GAS	G G G G
SEWER	S S S S
WATER	W W W W
CABLE TV	TV TV TV TV

TCA 301-565-3340

STREET TRAFFIC STUDIES, LTD.
Gateway International
1302 Concourse Drive, Suite 104
Linthicum, Maryland 21090
(301) 859-3553

REVISIONS	APPROVALS
	CHIEF, SIGNAL DESIGN SECTION — 6/7/89
	ASST. DISTRICT ENGINEER, TRAFFIC — 6/7/89
	CHIEF, BUREAU OF TRAFFIC ENGINEERING — 6/7/89
	DEPUTY CHIEF ENGINEER, OFFICE OF TRAFFIC — 6/26/89

MARYLAND DEPARTMENT OF TRANSPORTATION
STATE HIGHWAY ADMINISTRATION – OFFICE OF TRAFFIC
BUREAU OF TRAFFIC ENGINEERING

DRAWN BY D A NIES (FOR STS)
DES. BY: R R ZACHERL (FOR STS)
CHK. BY: 5/31/89

DATE: 3-30-89
SCALE: 1"=20'

F.A.P. NO.
S.H.A. NO. B-491-502-477

MD 648 AND MICHIGAN AVE.

COUNTY: BALTIMORE

TS/FILE NO. TS-2569

SHEET NO. 2 OF 3

03E64800.96