F H WA REGION NO	STATE	FED. AID PROJ. NO	SHEET NO.	TOTAL SHEETS
3	MD.		3	3

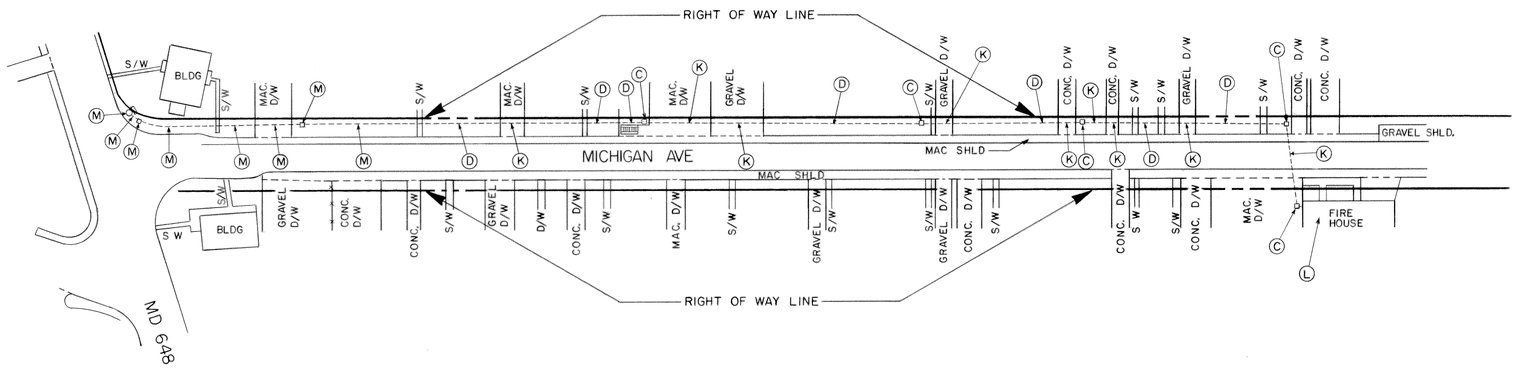

PRE - EMPTION INTERCONNECT PLAN

LEGEND OF UNDERGROUND AND OVERHEAD UTILITIES

AERIAL CABLE —— A —— A —— A —— A
ELECTRIC —— E —— E —— E —— E
TELEPHONE —— T —— T —— T —— T
GAS —— G —— G —— G —— G
SEWER —— S —— S —— S —— S
WATER —— W —— W —— W —— W
CABLE TV —— TV —— TV —— TV —— TV

146587

TCA 301-565-3340

STREET TRAFFIC STUDIES, LTD.
Gateway International
1302 Concourse Drive, Suite 104
Linthicum, Maryland 21090
(301) 859-3553

REVISIONS

APPROVALS

CHIEF, SIGNAL DESIGN SECTION

6/7/89
ASST. DISTRICT ENGINEER, TRAFFIC

6/1/89
CHIEF, BUREAU OF TRAFFIC ENGINEERING

6/20/89
DEPUTY CHIEF ENGINEER, OFFICE OF TRAFFIC

MARYLAND DEPARTMENT OF TRANSPORTATION
STATE HIGHWAY ADMINISTRATION – OFFICE OF TRAFFIC
BUREAU OF TRAFFIC ENGINEERING

DRAWN BY S.R.BARANOWSKI (FOR STS)
DES. BY: R.R.ZACHERL (FOR STS)
CHK. BY: 5/24/89 5/31/89

MD 648 AND MICHIGAN AVE EAST TO ENGLISH CONSUL VOL. FIRE DEPT.

COUNTY: BALTIMORE

DATE: 4-24-89
SCALE: 1" = 50'
F.A.P. NO.
S.H.A. NO. B-491-502-477
TS/FILE NO. TS-2569 X
SHEET NO. 3 OF 3

03E64800,96