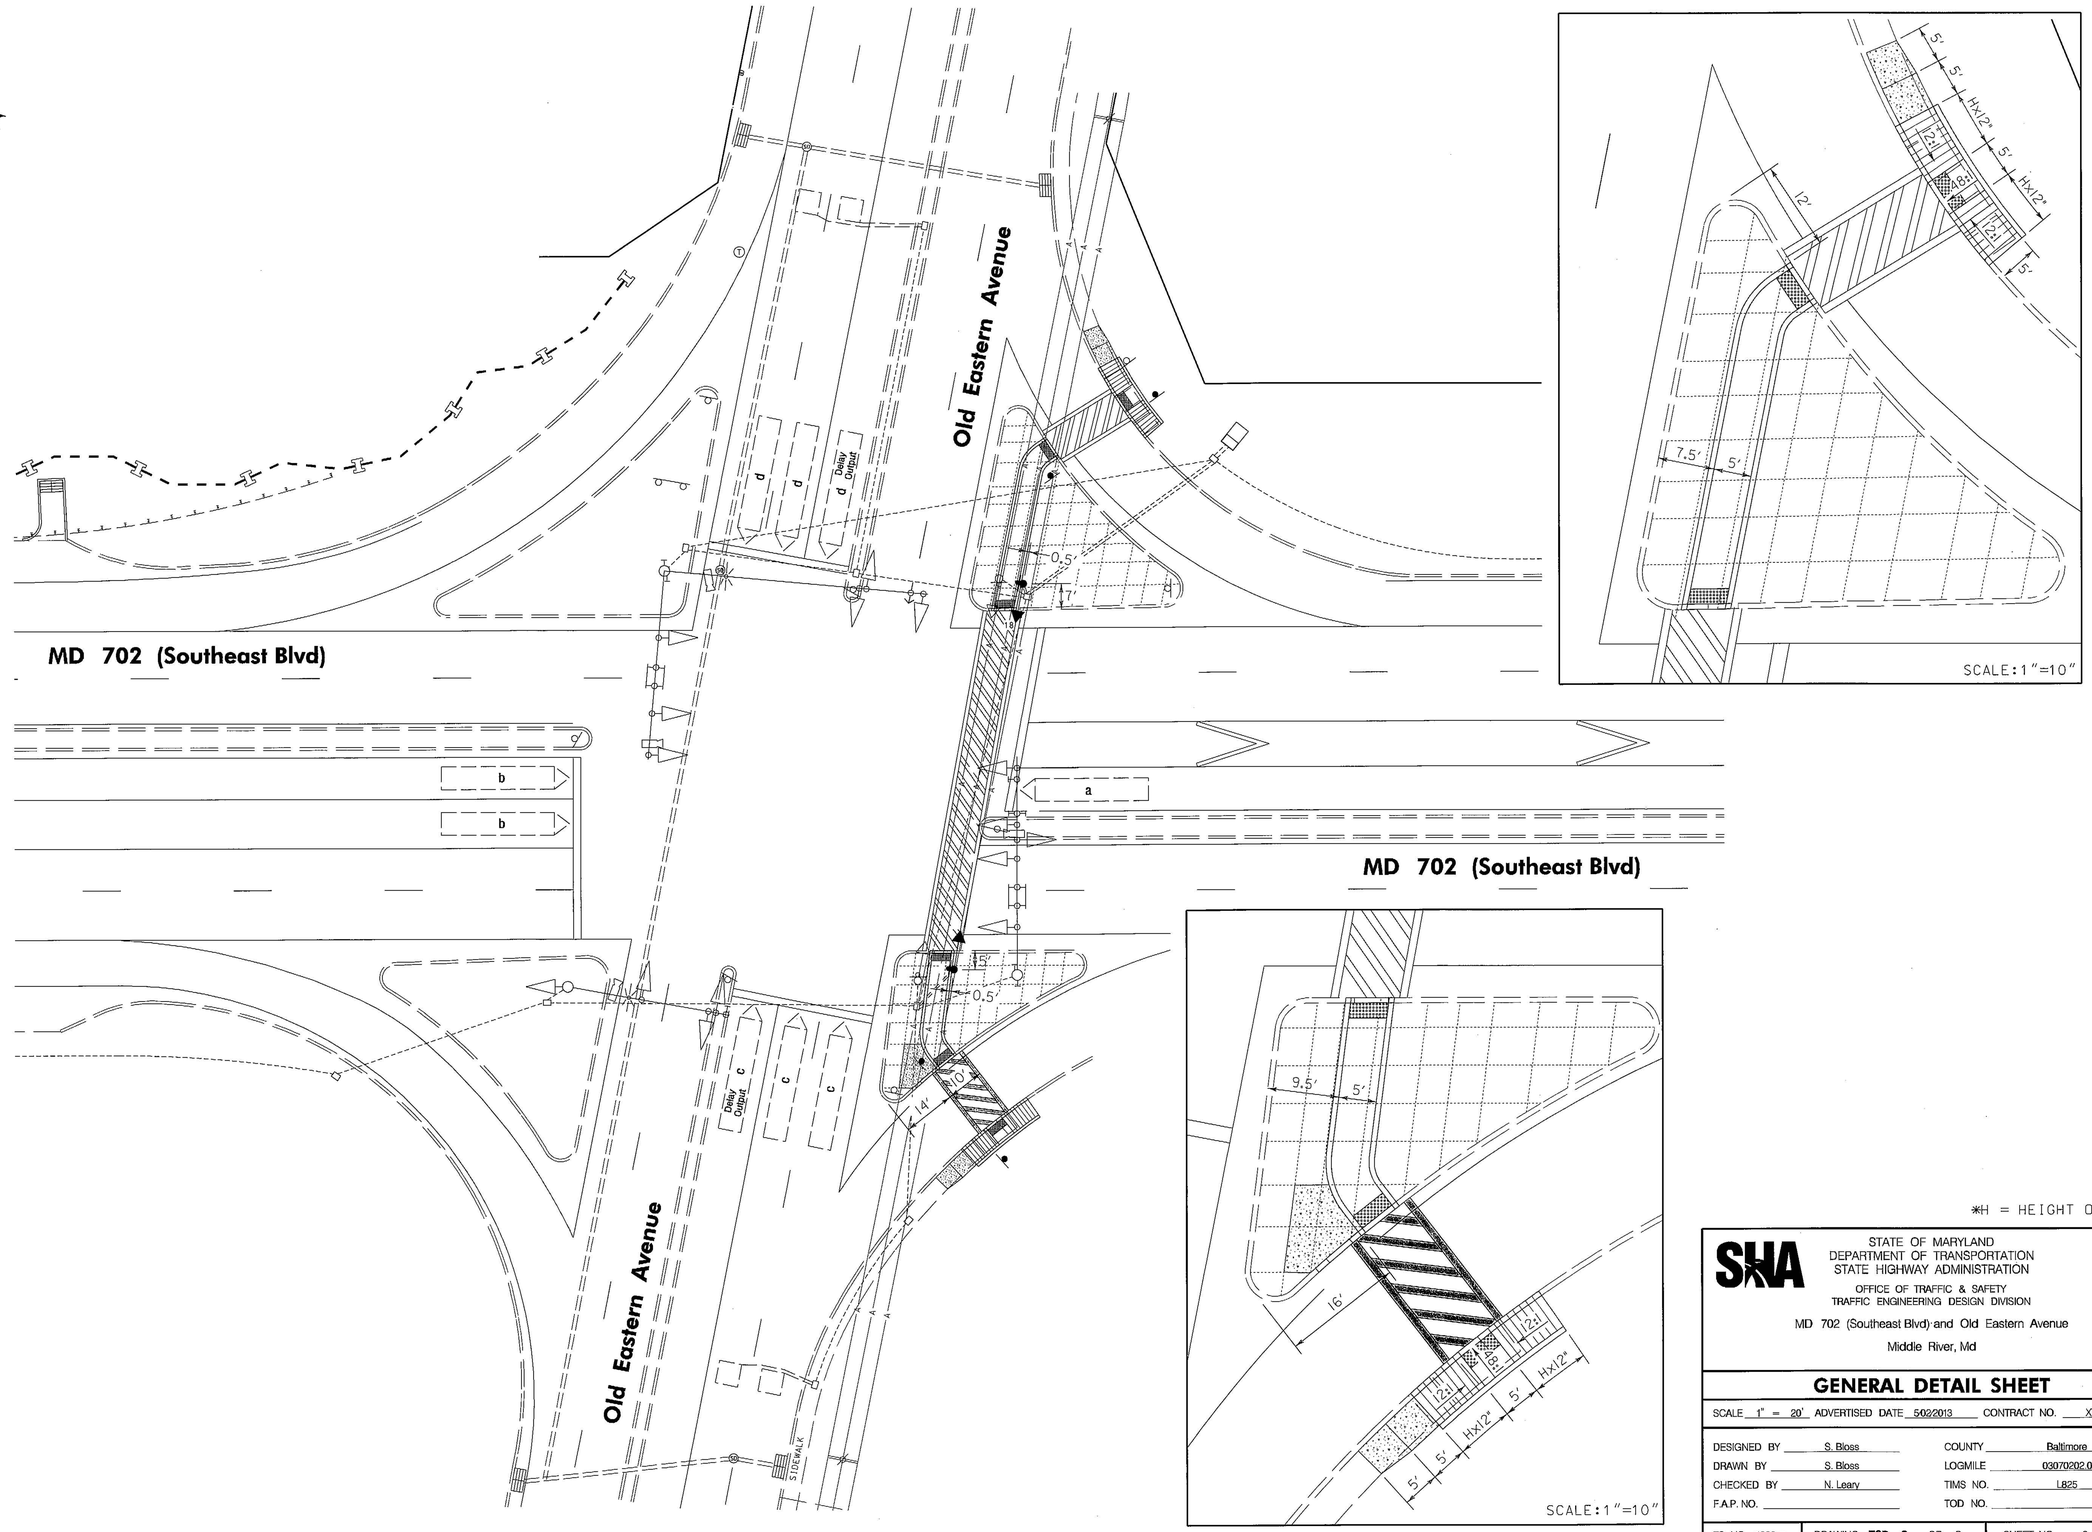

*H = HEIGHT OF CURB

STATE OF MARYLAND
DEPARTMENT OF TRANSPORTATION
STATE HIGHWAY ADMINISTRATION

OFFICE OF TRAFFIC & SAFETY
TRAFFIC ENGINEERING DESIGN DIVISION

MD 702 (Southeast Blvd) and Old Eastern Avenue

Middle River, Md

GENERAL DETAIL SHEET

SCALE 1" = 20' ADVERTISED DATE 5/22/2013 CONTRACT NO. XY1515185

DESIGNED BY	S. Bloss	COUNTY	Baltimore
DRAWN BY	S. Bloss	LOGMILE	03070202.01
CHECKED BY	N. Leary	TIMS NO.	L825
F.A.P. NO.		TOD NO.	

TS NO. 1220 F	DRAWING TSP-2 OF 3	SHEET NO. 2 OF 3

PLOTTED: May 03, 2013
FILE: N:\31669-253\CADD\pSG-N002_OldEastern.dgn

BY: sbloss