F.H.W.A. REGION NO.	STATE	FED. AID PROJ. NO.	SHEET NO.	TOTAL SHEETS
3	MD			

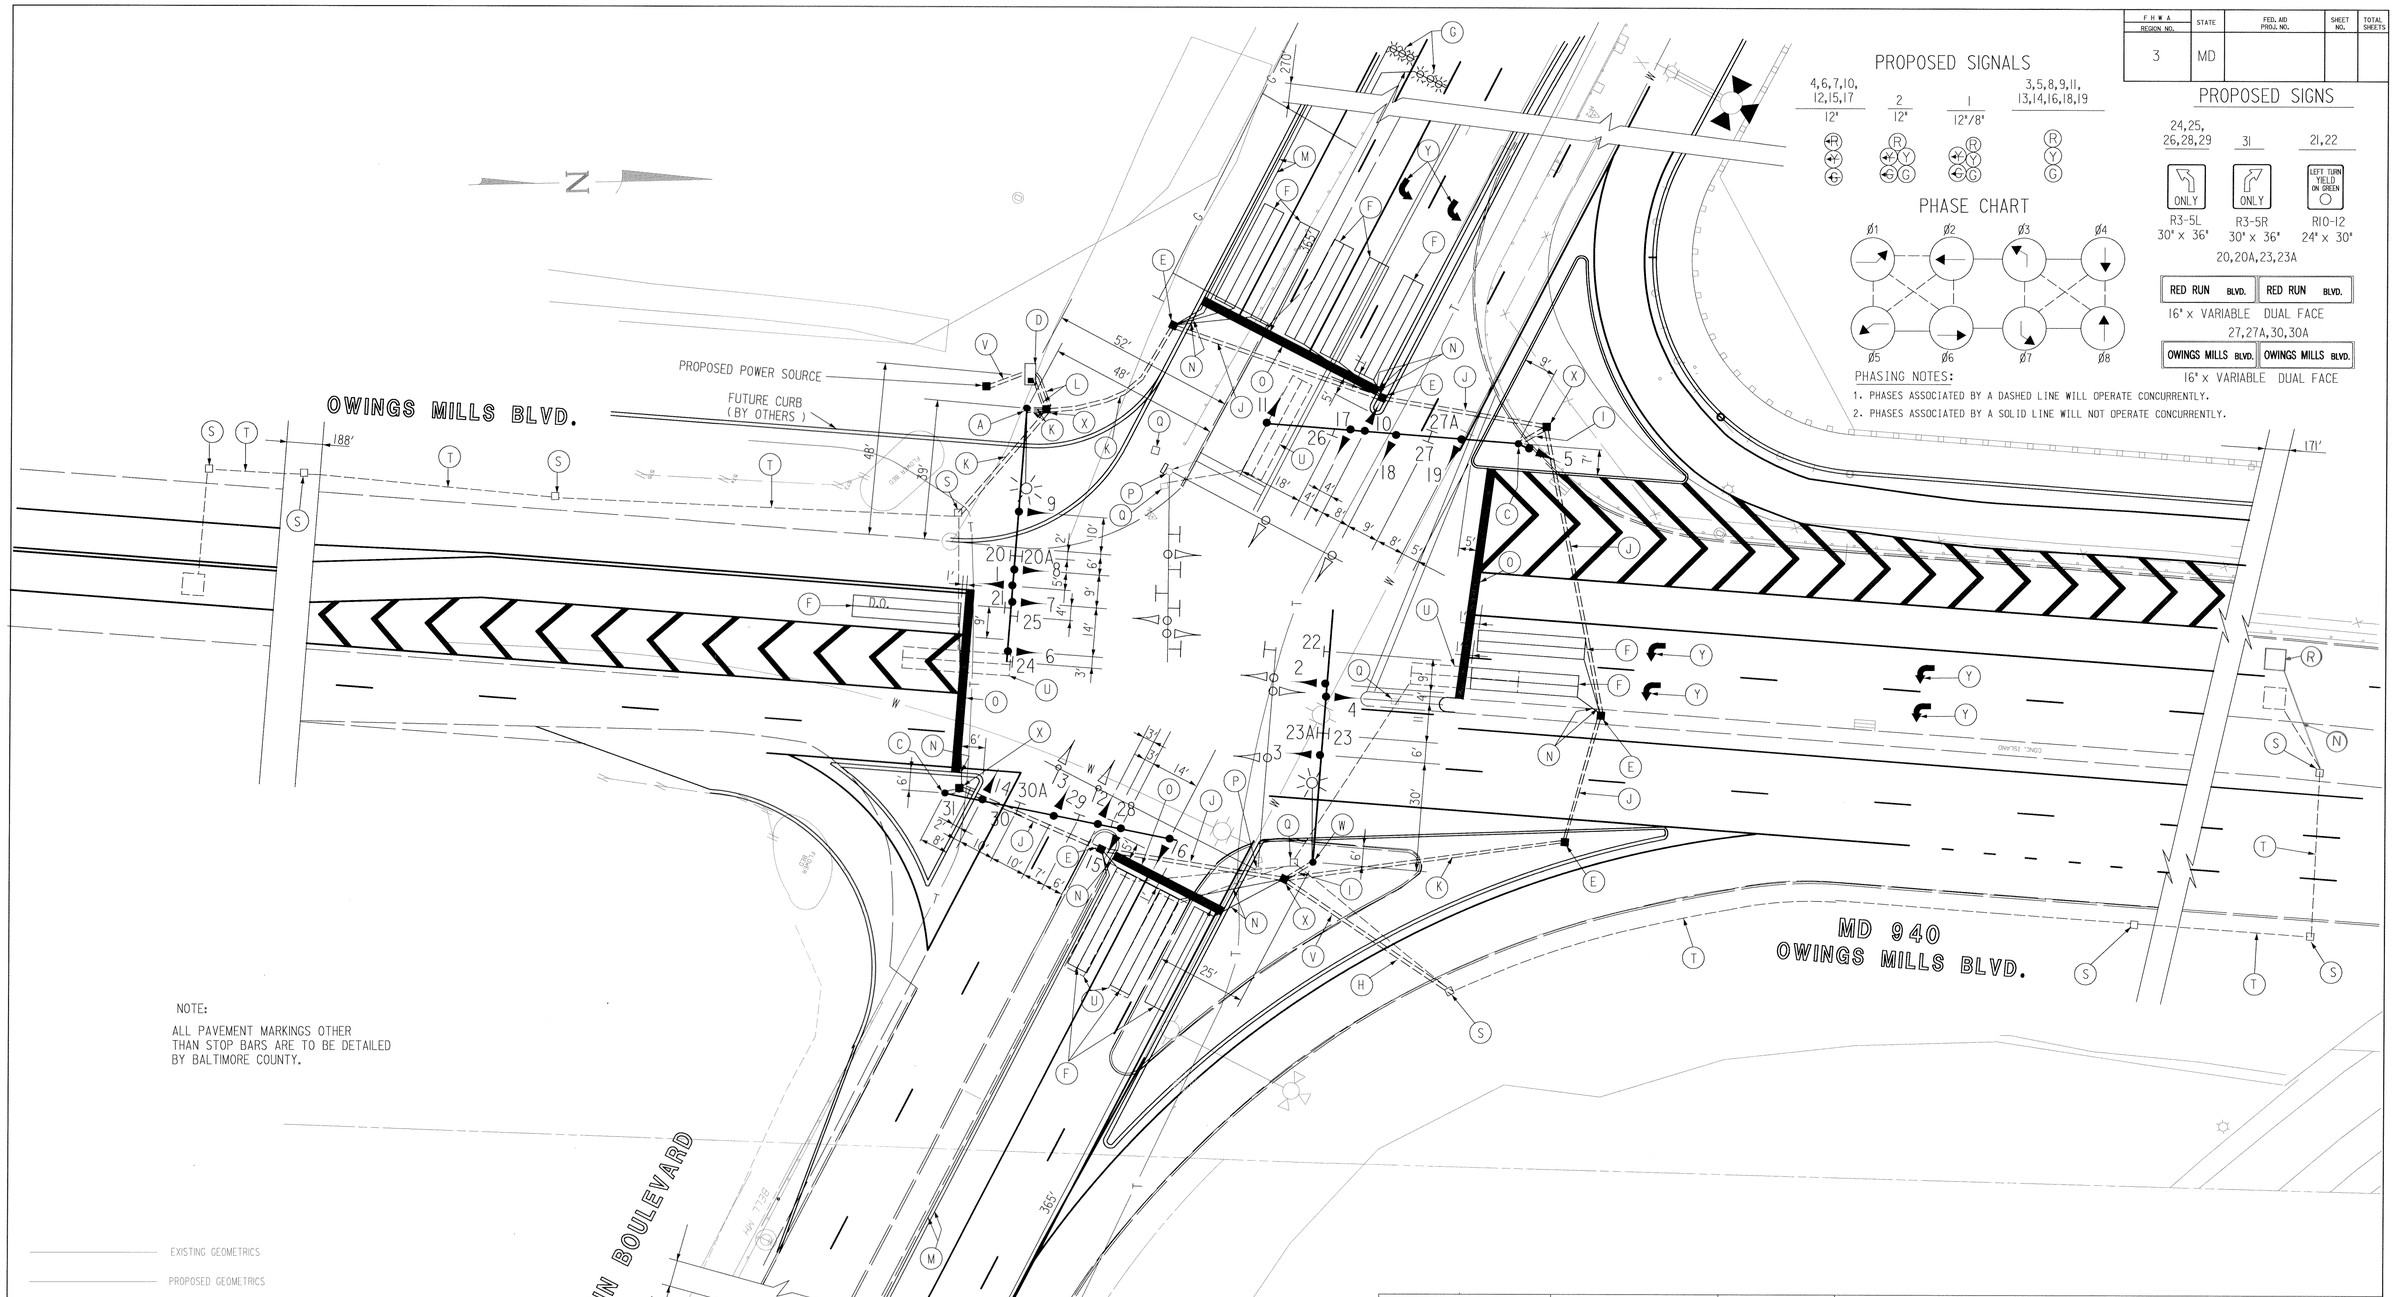

NOTE:

ALL PAVEMENT MARKINGS OTHER THAN STOP BARS ARE TO BE DETAILED BY BALTIMORE COUNTY.

LEGEND OF UTILITIES

A — A	AERIAL
G — G	GAS MAIN
W — W	WATER MAIN
S — S	SEWER MAIN
E — E	ELECTRIC CABLES
T — T	TELEPHONE CABLES
C — C	CABLE TELEVISION

JOHNSON, MIRMIRAN & THOMPSON
Engineering A Brighter Future

REVISIONS	APPROVALS	REVISIONS
	3/4/98 DESIGN SECTION	
	ASST. DISTRICT ENGINEER, TRAFFIC	
	3/4/98 CHIEF, TRAFFIC ENGINEERING DESIGN DIVISION	
	3/4/98 DIRECTOR, TRAFFIC & SAFETY	

MARYLAND DOT - STATE HIGHWAY ADMINISTRATION
Office of Traffic & Safety
TRAFFIC ENGINEERING DESIGN DIVISION

MD 940 AT RED RUN BOULEVARD / OWINGS MILLS BOULEVARD

DRAWN BY:		F.A.P. NO.		TS NO.
CHK. BY:	C.G.M.	S.H.A. NO.		
SCALE:	1"=20'	COUNTY	BALTIMORE	TS 3467
DATE:	MAR - 3 - 98			

SHEET NO. 1 OF 2