F H WA REGION NO	STATE	FED. AID PROJ. NO	SHEET NO.	TOTAL SHEETS
3	MD.			

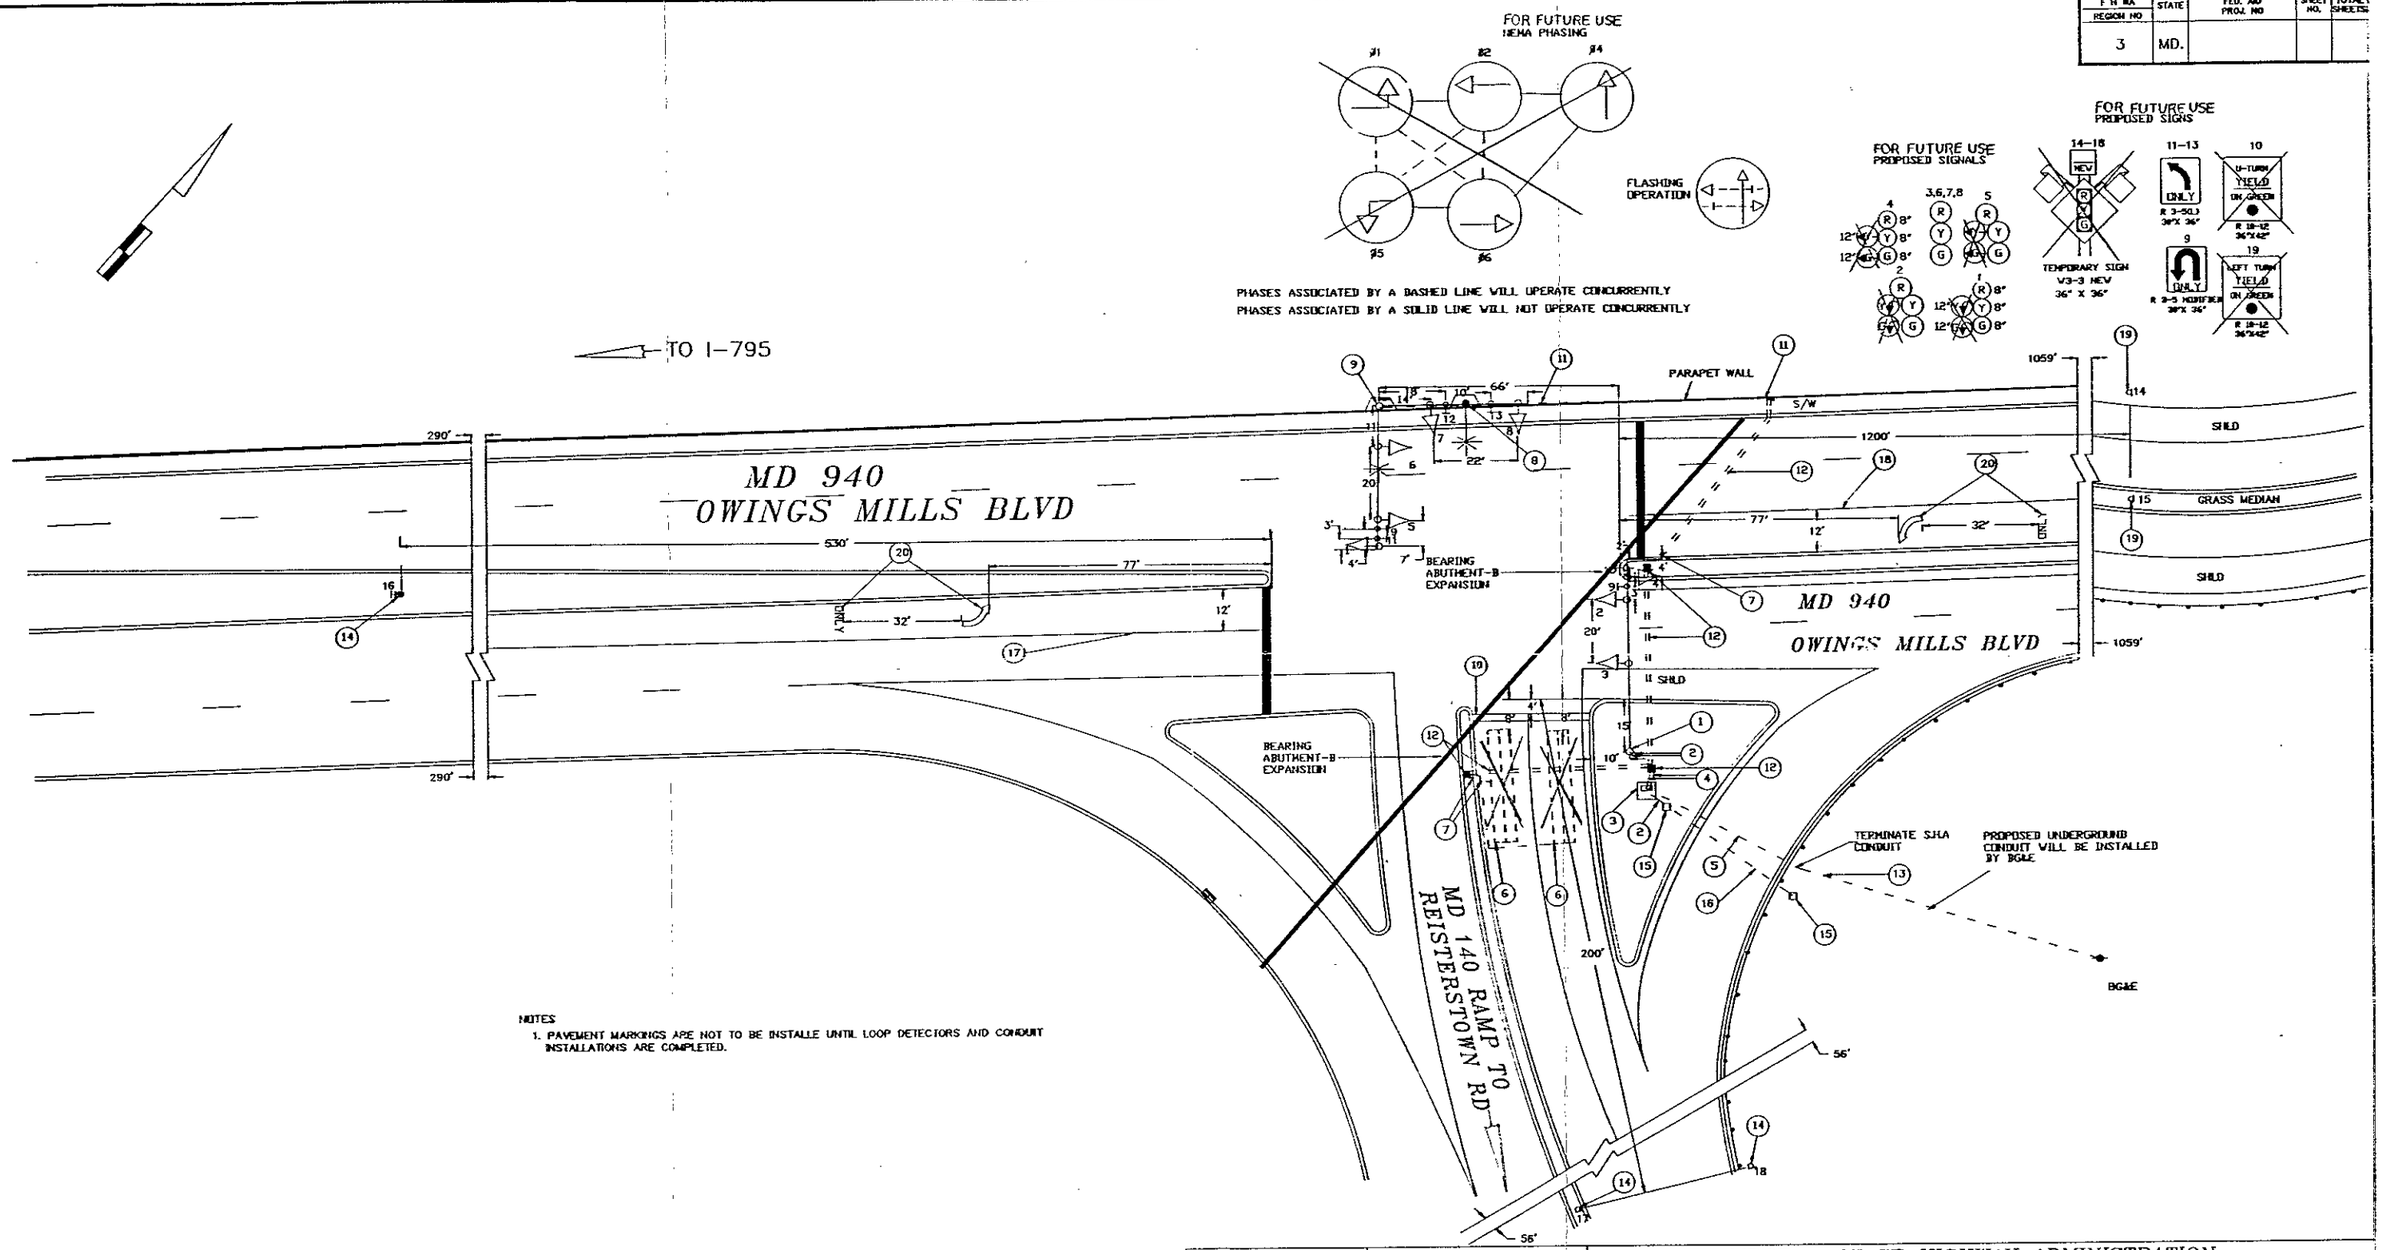

NOTES
1. PAVEMENT MARKINGS ARE NOT TO BE INSTALLE UNTIL LOOP DETECTORS AND CONDUIT INSTALLATIONS ARE COMPLETED.

UTILITY LEGEND

—G—G—	GAS MAIN
—W—W—	WATER MAIN
—S—S—	SEWER MAIN
—E—E—	ELECTRIC CABLES
—A—A—	AERIAL CABLES
—T—T—	TELEPHONE CABLES

REVISIONS	APPROVALS
	CHIEF, SIGNAL DESIGN SECTION 4/18/91
	ASST. DISTRICT ENGINEER, TRAFFIC
	CHIEF, TRAFFIC ENGINEERING DIVISION 4/18/91
	DEPUTY CHIEF ENGINEER, OFFICE OF TRAFFIC 4/18/91

MDOT – STATE HIGHWAY ADMINISTRATION
Office of Traffic
TRAFFIC ENGINEERING DIVISION SIGNAL #

DRAWN BY: DERRICK DICKERSON
DES. BY: DERRICK DICKERSON
CHK. BY: Stan A Rey 4/18/91

MD 940 AND MD 140 RAMP

COUNTY: BALTIMORE

DATE: 2/91
SCALE: 1" = 20"
F.A.P. NO.
S.H.A. NO. 855-25032088
TS/STD. NO. 3142
SHEET NO. ___ OF ___

030940 01.49