F.H.W.A. REGION NO.	STATE	FED. AID PROJ. NO.	SHEET NO.	TOTAL SHEETS
3	MD	SEE TITLE SHEET	146	174

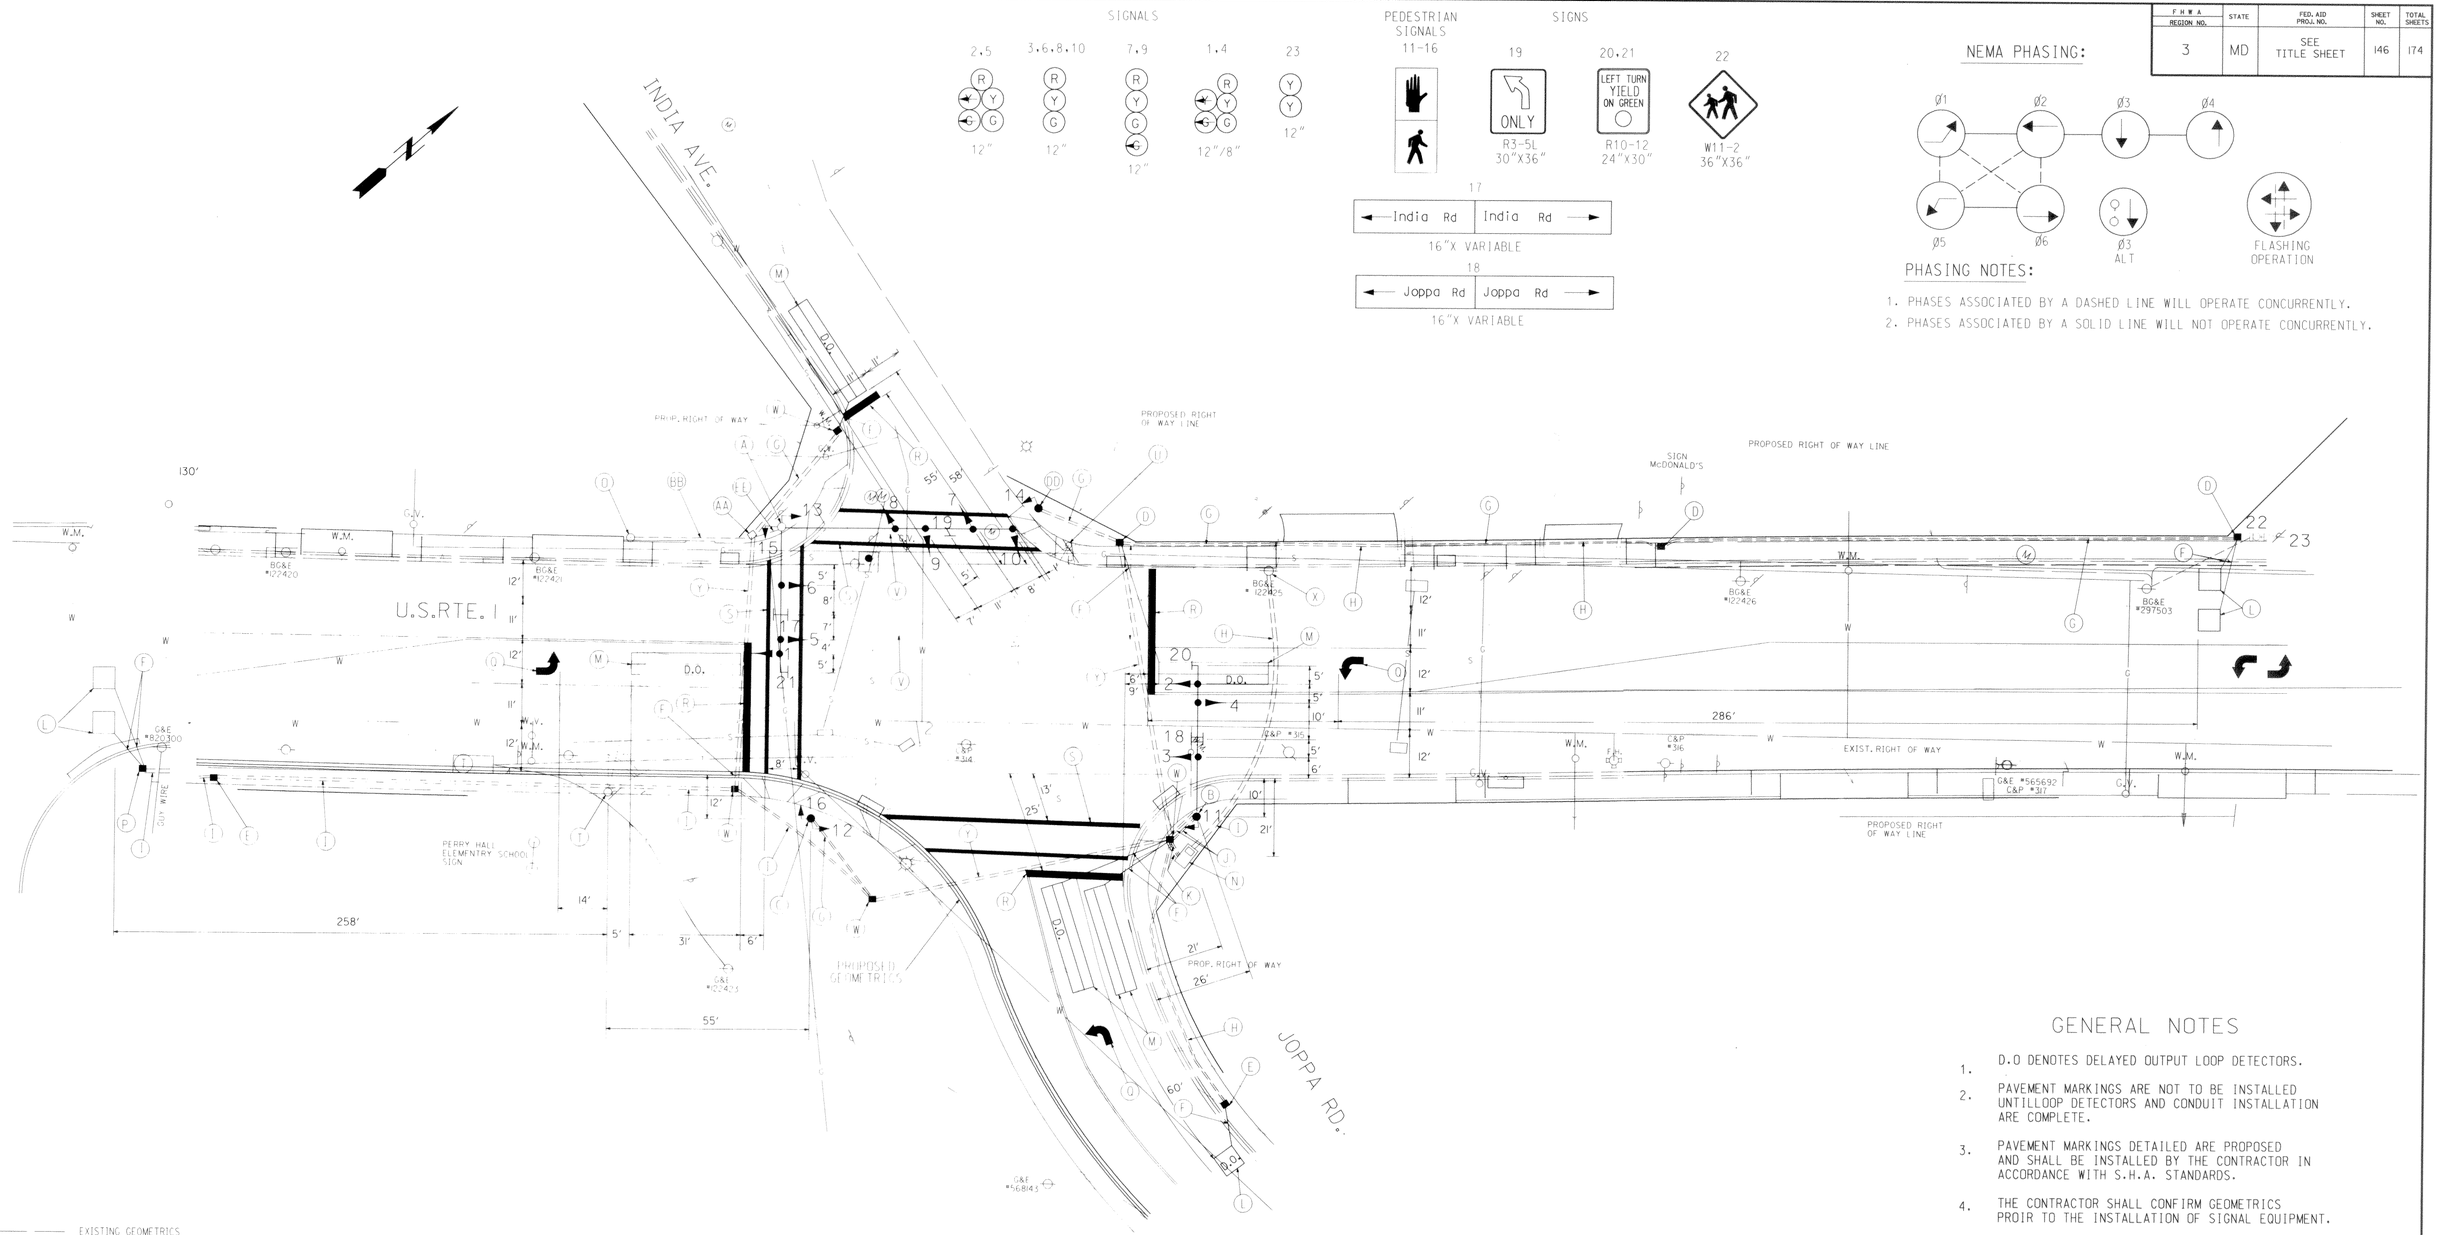

GENERAL NOTES

1. D.O DENOTES DELAYED OUTPUT LOOP DETECTORS.
2. PAVEMENT MARKINGS ARE NOT TO BE INSTALLED UNTILLOOP DETECTORS AND CONDUIT INSTALLATION ARE COMPLETE.
3. PAVEMENT MARKINGS DETAILED ARE PROPOSED AND SHALL BE INSTALLED BY THE CONTRACTOR IN ACCORDANCE WITH S.H.A. STANDARDS.
4. THE CONTRACTOR SHALL CONFIRM GEOMETRICS PROIR TO THE INSTALLATION OF SIGNAL EQUIPMENT.

EXISTING GEOMETRICS

PROPOSED GEOMETRICS

LEGEND OF UTILITIES

A — A	AERIAL
G — G	GAS MAIN
W — W	WATER MAIN
S — S	SEWER MAIN
E — E	ELECTRIC CABLES
T — T	TELEPHONE CABLES
C — C	CABLE TELEVISION

JOHNSON, MIRMIRAN, & THOMPSON, P.A.
72 LOVETON CIRCLE
SPARKS, MARYLAND 21152
(410) 329-3100

REVISIONS
B. 10/94 REVISION DUE TO GEOMETRIC IMPROVEMENTS T.M.S.
A. 10/94 REVISION DUE TO MOT PLANS T.M.S.

APPROVALS	REVISIONS
CHIEF, DESIGN SECTION	ORIGINAL
ASST. DISTRICT ENGINEER, TRAFFIC ON	FILE
CHIEF, TRAFFIC ENGINEERING DESIGN DIVISION	
DIRECTOR, TRAFFIC & SAFETY	

MARYLAND DOT - STATE HIGHWAY ADMINISTRATION
Office of Traffic & Safety
TRAFFIC ENGINEERING DESIGN DIVISION

US 1 AT JOPPA / INDIA
(PHASE II-A OF CONSTRUCTION PERMANENT SIGNAL)

LOG MILE: 0300119.83

DRAWN BY: K.B.B.	F.A.P. NO. SEE TITLE SHEET	TS NO.	SHEET NO.
CHK. BY: MRE 2-16-95	S.H.A. NO. B 115-501-476		
SCALE: 1"=20'	COUNTY BALTIMORE	563B	146 OF 174
DATE: 6/16/87			