F H W A REGION NO.	STATE	FED. AID PROJ. NO.	SHEET NO.	TOTAL SHEETS
3	MD	SEE TITLE SHEET	147	174

SIGNALS 1-8

R Y Y

8"/12"

SIGNALS 9,10

R R

12"

SIGNS 11,12

FIRE HOUSE SIGNAL

W11-8b (36"x72")

NORMAL OPERATION FLASHING

PRE-EMPTION WARNING

PRE-EMPTION

PRE-EMPTION CHANGE

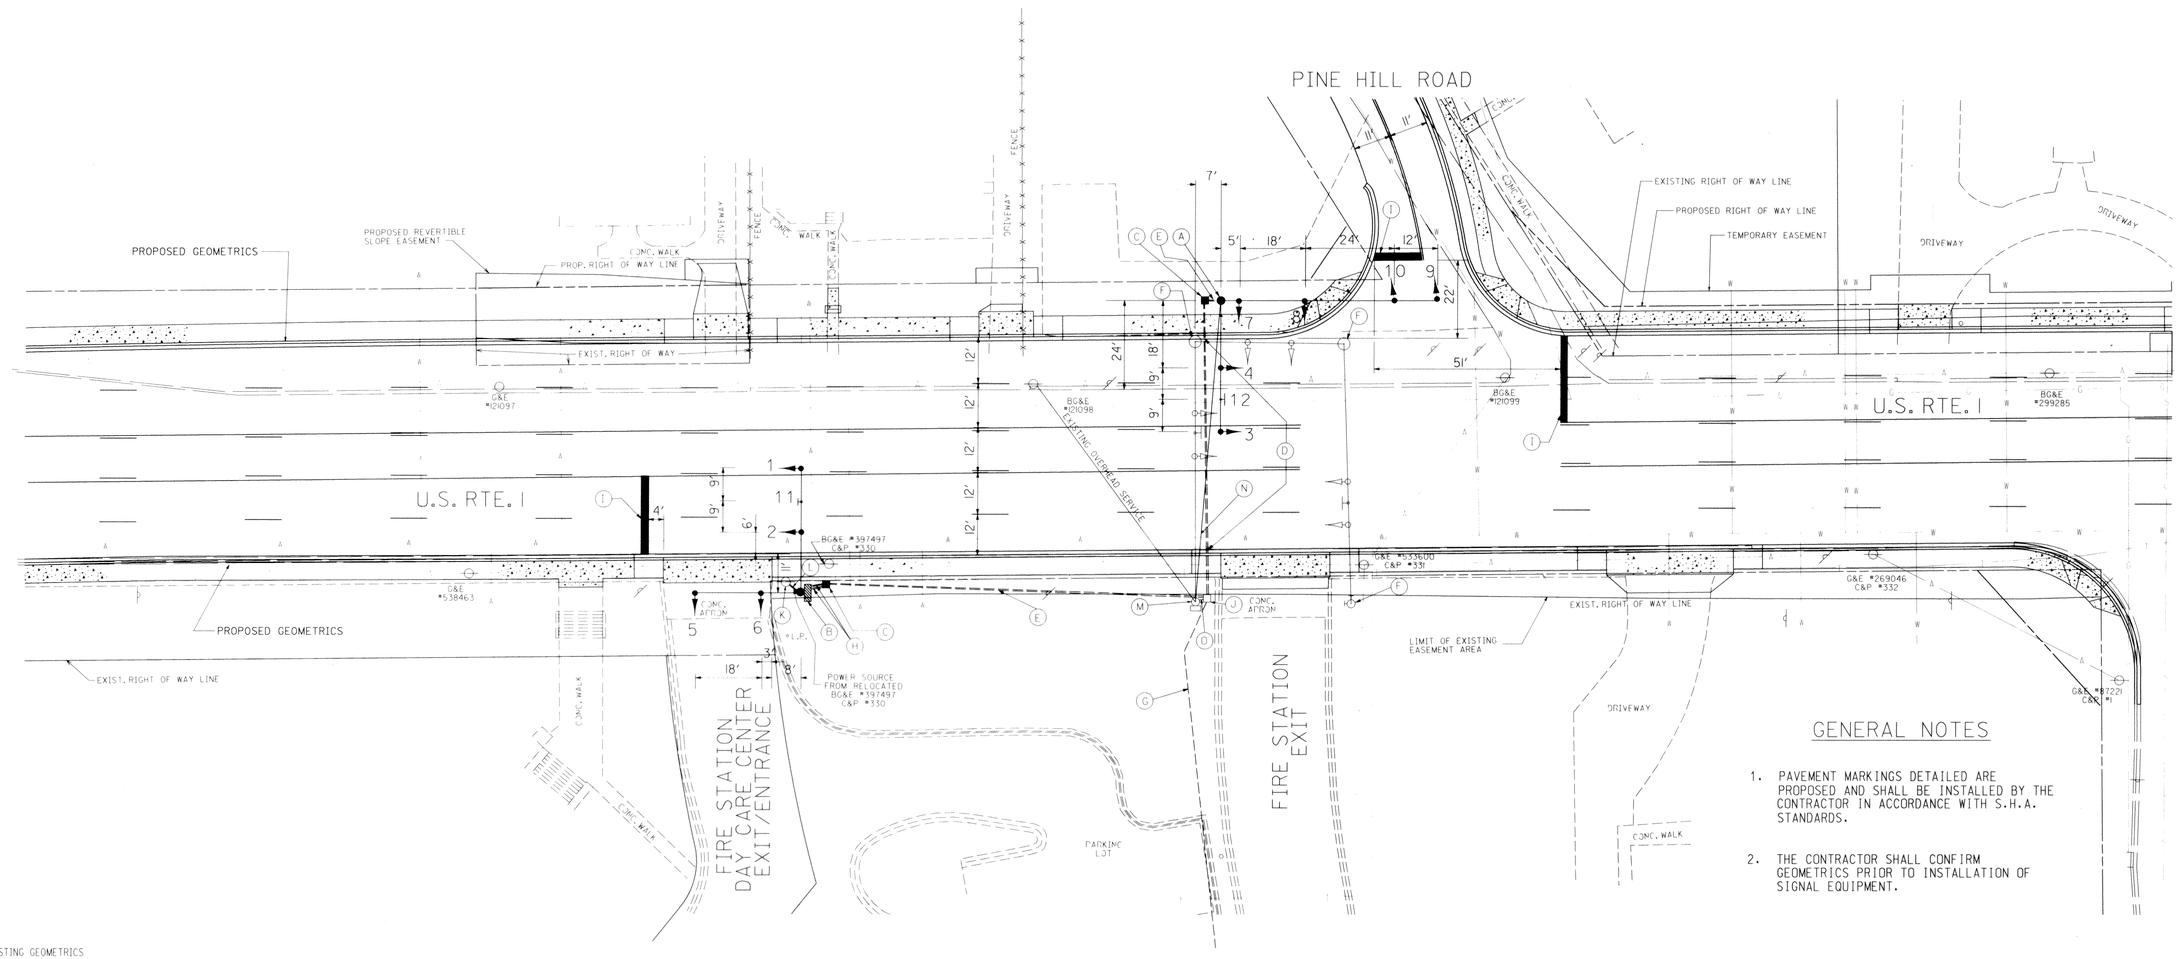

GENERAL NOTES

1. PAVEMENT MARKINGS DETAILED ARE PROPOSED AND SHALL BE INSTALLED BY THE CONTRACTOR IN ACCORDANCE WITH S.H.A. STANDARDS.
2. THE CONTRACTOR SHALL CONFIRM GEOMETRICS PRIOR TO INSTALLATION OF SIGNAL EQUIPMENT.

EXISTING GEOMETRICS

PROPOSED GEOMETRICS

LEGEND OF UTILITIES

A	AERIAL
G	GAS MAIN
W	WATER MAIN
S	SEWER MAIN
E	ELECTRIC CABLES
T	TELEPHONE CABLES
C	CABLE TELEVISION

JOHNSON, MIRMIRAN, & THOMPSON, P.A.
72 LOVETON CIRCLE
SPARKS, MARYLAND 21152
(410) 329-3100

REVISIONS	APPROVALS	REVISIONS
A. 10/84 SIGNAL RECONSTRUCTION DUE TO GEOMETRIC IMPROVEMENTS. C.W.R.	CHIEF, DESIGN SECTION	ORIGINAL ON FILE
	ASST. DISTRICT ENGINEER, TRAFFIC	
	CHIEF, TRAFFIC ENGINEERING DESIGN DIVISION	
	DIRECTOR, TRAFFIC & SAFETY	

MARYLAND DOT - STATE HIGHWAY ADMINISTRATION
Office of Traffic & Safety
TRAFFIC ENGINEERING DESIGN DIVISION

U.S. ROUTE 1@ PERRY HALL FIRE DEPARTMENT

LOG MILE: 03000108.30

DRAWN BY:	W. R. SMITH	F.A.P. NO.	SEE TITLE SHEET	TS NO.	SHEET NO.
CHK. BY:	MMC 8-16-85	S.H.A. NO.	B 115-501-476	2669	147 OF 174
SCALE:	1"=20'	COUNTY	BALTIMORE		
DATE:	8/7/84				