F H WA REGION NO	STATE	FED. AID PROJ. NO	SHEET NO.	TOTAL SHEETS
3	MD.			

PROPOSED SIGNAL AND SIGN

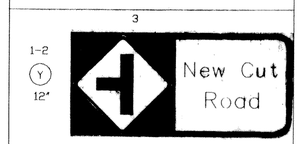

W.2-2/D3-2 MOD.
108" x 54"

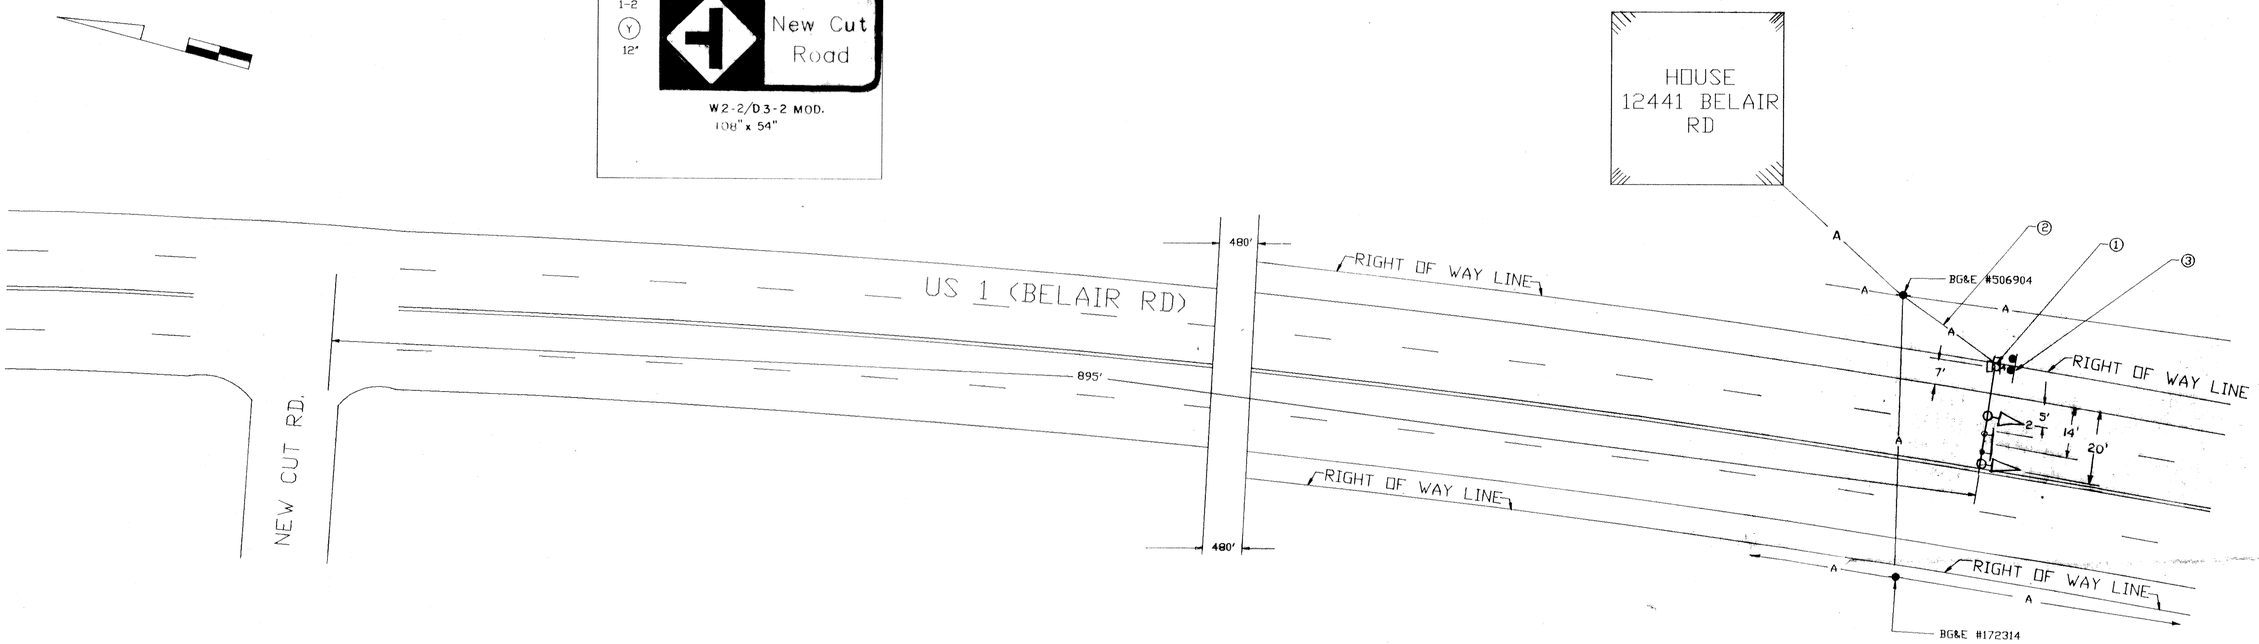

UTILITY LEGEND

G G	GAS MAIN
W W	WATER MAIN
S S	SEWER MAIN
E E	ELECTRIC CABLES
A A	AERIAL CABLES

REVISIONS

APPROVALS

CHIEF, SIGNAL DESIGN SECTION 10/24/89

ASST. DISTRICT ENGINEER, TRAFFIC

CHIEF, BUREAU OF TRAFFIC ENGINEERING

DEPUTY CHIEF ENGINEER, OFFICE OF TRAFFIC 10/24/89

MARYLAND DEPARTMENT OF TRANSPORTATION
STATE HIGHWAY ADMINISTRATION – OFFICE OF TRAFFIC
TRAFFIC ENGINEERING DIVISION

DRAWN BY D. DICKERSON
DES. BY: W. MALCOLM
CHK. BY: 10/4/89

US 1 @ NEW CUT RD.

COUNTY: BALTIMORE

DATE: 09/89
SCALE: 1" =20'
F.A.P. NO.
S.H.A. NO. PSS-2501(055)

TS/FILE NO. TS-2577

SHEET NO. ____ OF ____

03000113.99

THOMPSON ELECTRIC INC.
P. O. BOX 125