| F.H.W.A. REGION NO. | STATE | FED. AID PROJ. NO. | SHEET NO. | TOTAL SHEETS |
|---|---|---|---|---|
| 3 | MD | | | |

EXISTING SIGNALS

1-6
R 12"
Y 12"
Y 8"

EXISTING SIGNS

7,8
FIRE HOUSE SIGNAL
W11-8B
36" X 72"

9
STOP
R1-1

FIRE PRE-EMPTION

FLASHING OPERATION

NORMAL OPERATION

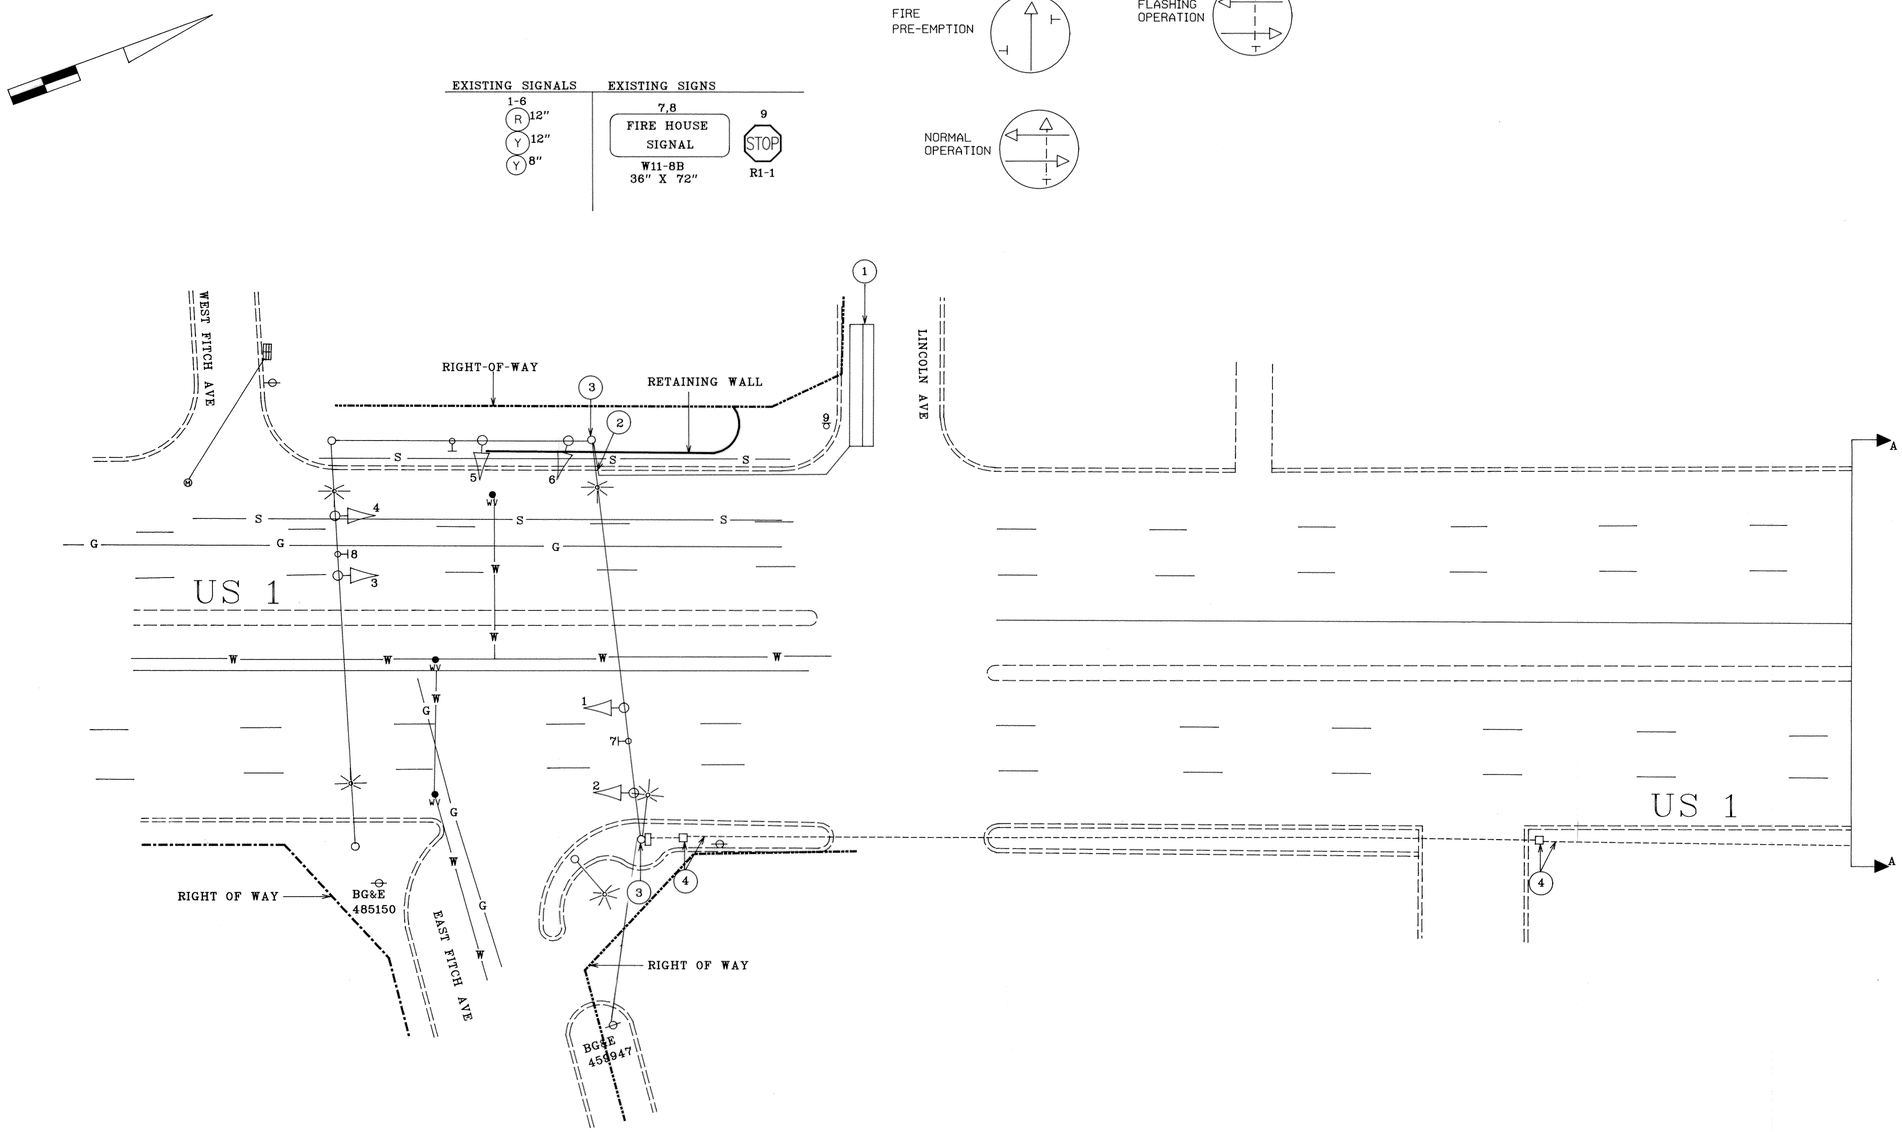


UTILITY LEGEND

| | |
|---|---|
| G | GAS MAIN |
| W | WATER MAIN |
| S | SEWER MAIN |
| E | ELECTRIC CABLES |
| A | AERIAL CABLES |
| T | TELEPHONE CABLES |

REVISIONS

D INSTALL LOOP DETECTOR ON LINCOLN AVE 9/94
C REBUILD DUE TO THE WIDENING OF US 1 S.H.A. NO. B-616-504-471 5/5/93
THE TRAFFIC GROUP

APPROVALS

ORIGINAL

CHIEF, DESIGN SECTION

ASST. DISTRICT ENGINEER, TRAFFIC

ON

CHIEF, TRAFFIC ENGINEERING DESIGN DIVISION

FILE

DIRECTOR, TRAFFIC & SAFETY

REVISIONS

MARYLAND DOT - STATE HIGHWAY ADMINISTRATION
*Office of Traffic & Safety*
TRAFFIC ENGINEERING DESIGN DIVISION

US 1 AND FITCH AVE

| | | | | | |
|---|---|---|---|---|---|
| DRAWN BY: | | F.A.P. NO. | FHA NO | PLAN SHEET NO.: | SHEET NO. |
| CHECK BY: | | S.H.A. NO. | AW-526-505-471 | TS-632 D | ____ OF ____ |
| SCALE: | 1" = 20' | COUNTY | BALTIMORE | | |

0300405.2