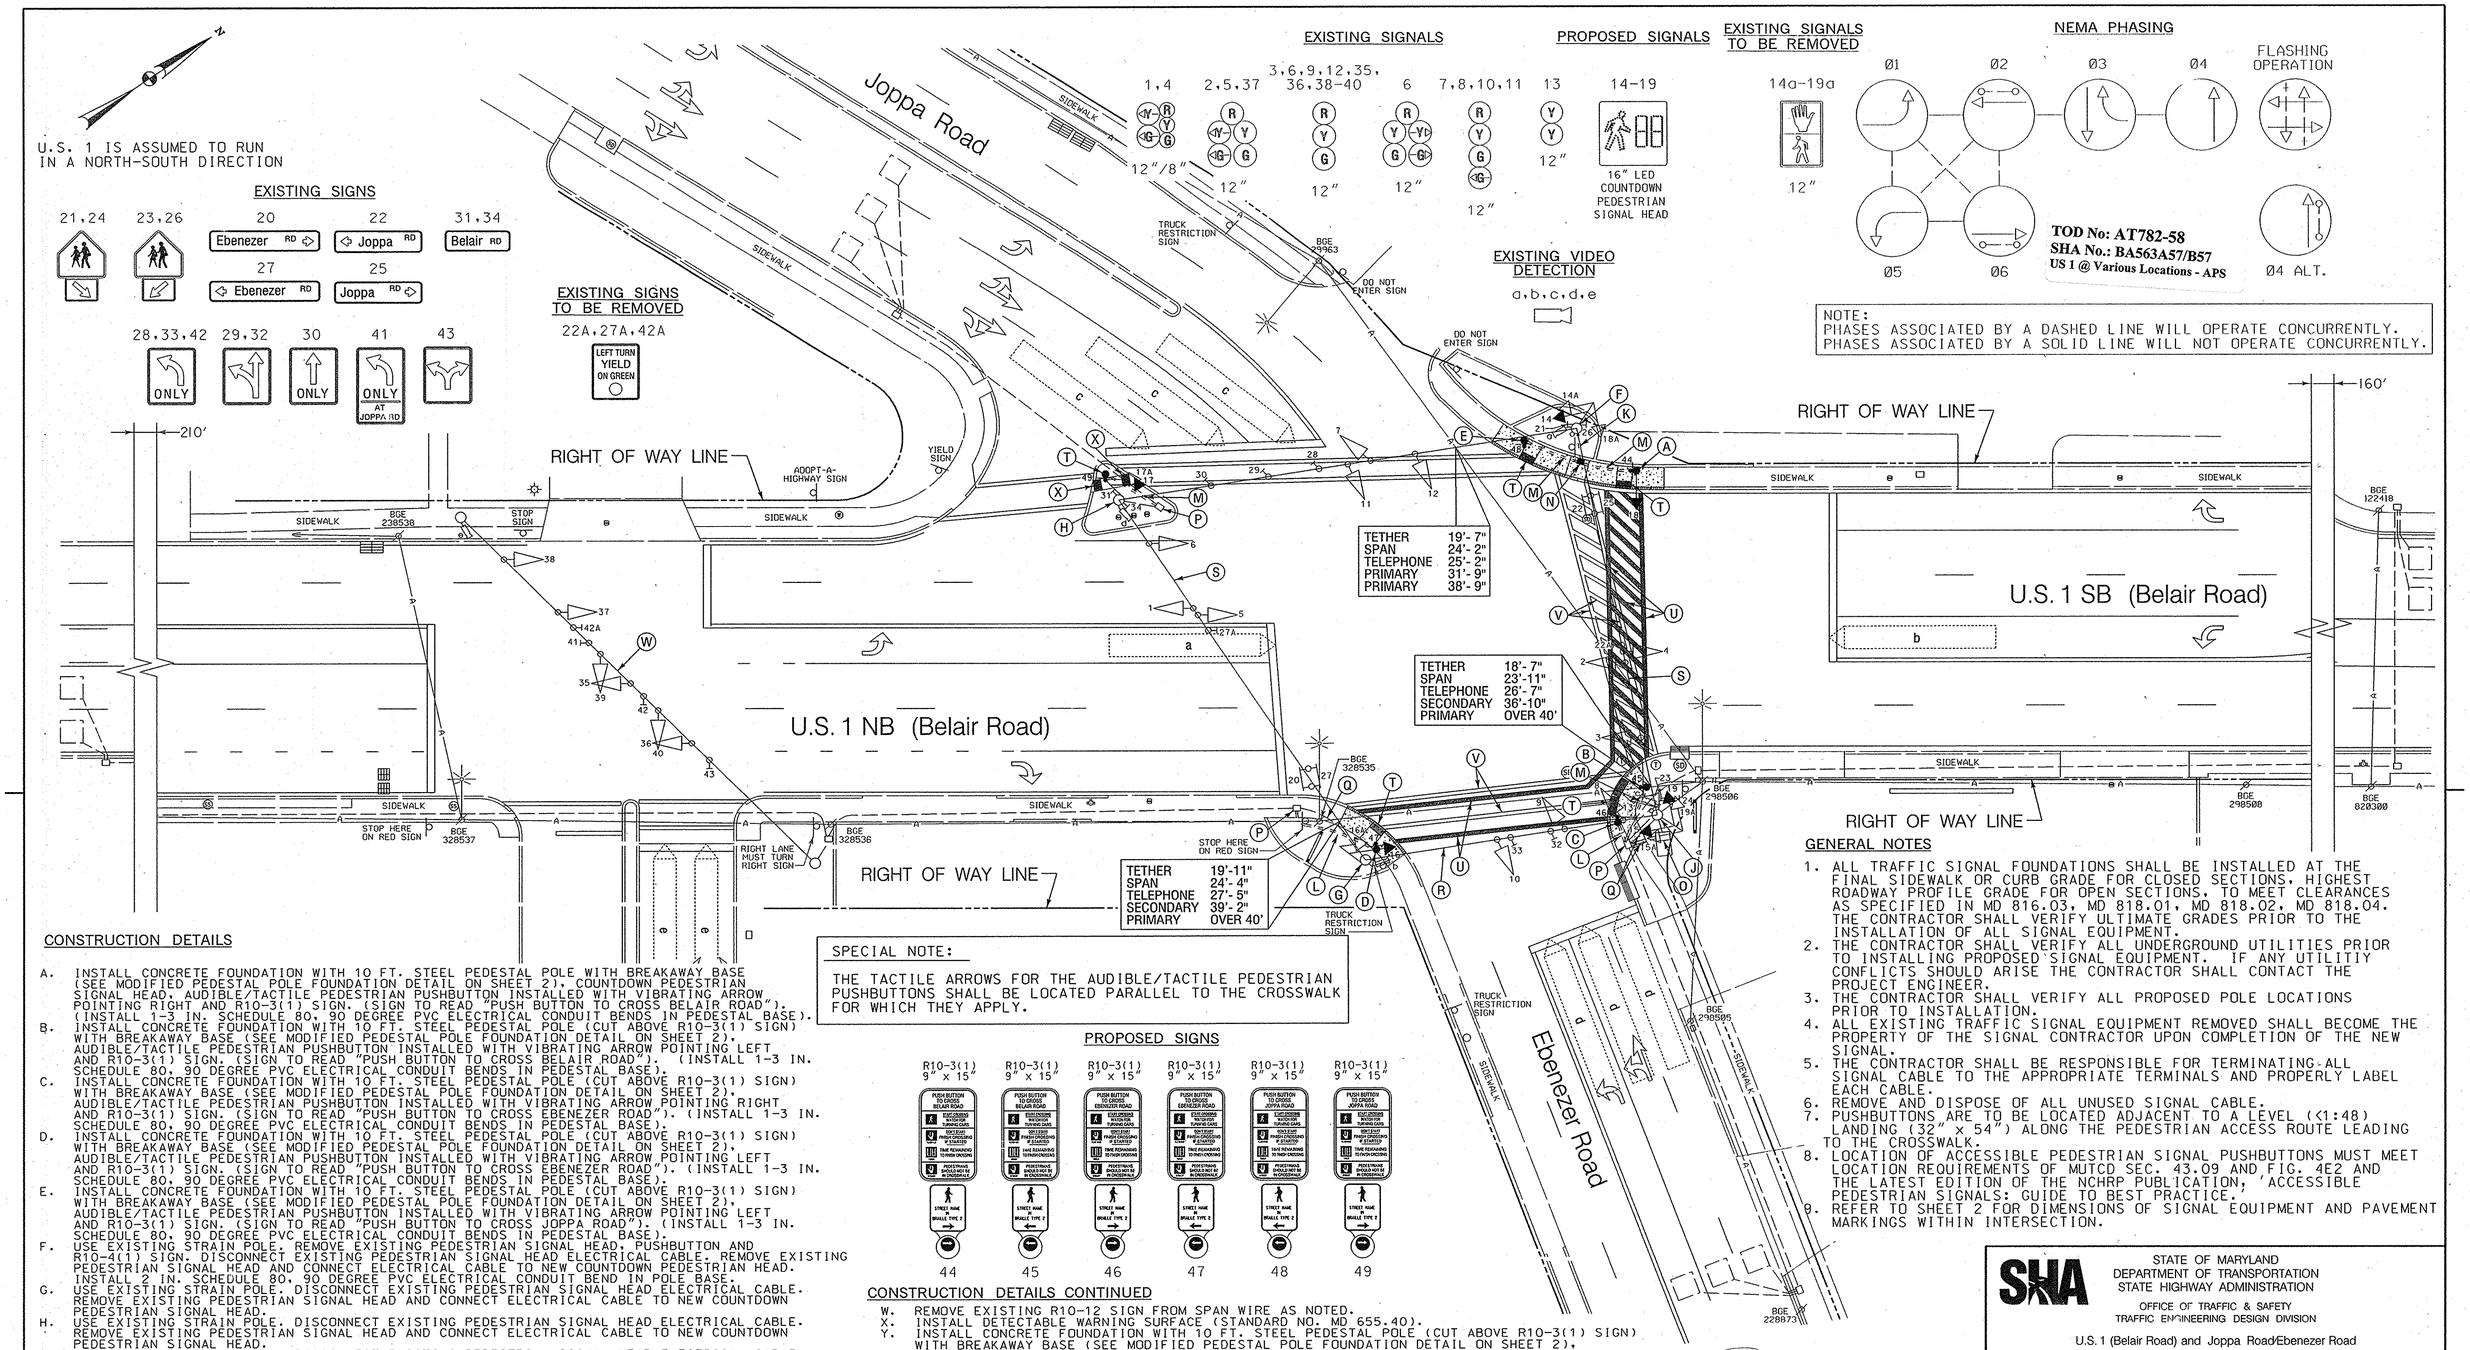

CONSTRUCTION DETAILS

A. INSTALL CONCRETE FOUNDATION WITH 10 FT. STEEL PEDESTAL POLE WITH BREAKAWAY BASE (SEE MODIFIED PEDESTAL POLE FOUNDATION DETAIL ON SHEET 2). COUNTDOWN PEDESTRIAN SIGNAL HEAD. AUDIBLE/TACTILE PEDESTRIAN PUSHBUTTON INSTALLED WITH VIBRATING ARROW POINTING RIGHT AND R10-3(1) SIGN. (SIGN TO READ "PUSH BUTTON TO CROSS BELAIR ROAD"). (INSTALL 1-3 IN. SCHEDULE 80, 90 DEGREE PVC ELECTRICAL CONDUIT BENDS IN PEDESTAL BASE).

B. INSTALL CONCRETE FOUNDATION WITH 10 FT. STEEL PEDESTAL POLE (CUT ABOVE R10-3(1) SIGN) WITH BREAKAWAY BASE (SEE MODIFIED PEDESTAL POLE FOUNDATION DETAIL ON SHEET 2). AUDIBLE/TACTILE PEDESTRIAN PUSHBUTTON INSTALLED WITH VIBRATING ARROW POINTING LEFT AND R10-3(1) SIGN. (SIGN TO READ "PUSH BUTTON TO CROSS BELAIR ROAD"). (INSTALL 1-3 IN. SCHEDULE 80, 90 DEGREE PVC ELECTRICAL CONDUIT BENDS IN PEDESTAL BASE).

C. INSTALL CONCRETE FOUNDATION WITH 10 FT. STEEL PEDESTAL POLE (CUT ABOVE R10-3(1) SIGN) WITH BREAKAWAY BASE (SEE MODIFIED PEDESTAL POLE FOUNDATION DETAIL ON SHEET 2). AUDIBLE/TACTILE PEDESTRIAN PUSHBUTTON INSTALLED WITH VIBRATING ARROW POINTING RIGHT AND R10-3(1) SIGN. (SIGN TO READ "PUSH BUTTON TO CROSS EBENEZER ROAD"). (INSTALL 1-3 IN. SCHEDULE 80, 90 DEGREE PVC ELECTRICAL CONDUIT BENDS IN PEDESTAL BASE).

D. INSTALL CONCRETE FOUNDATION WITH 10 FT. STEEL PEDESTAL POLE (CUT ABOVE R10-3(1) SIGN) WITH BREAKAWAY BASE (SEE MODIFIED PEDESTAL POLE FOUNDATION DETAIL ON SHEET 2). AUDIBLE/TACTILE PEDESTRIAN PUSHBUTTON INSTALLED WITH VIBRATING ARROW POINTING LEFT AND R10-3(1) SIGN. (SIGN TO READ "PUSH BUTTON TO CROSS EBENEZER ROAD"). (INSTALL 1-3 IN. SCHEDULE 80, 90 DEGREE PVC ELECTRICAL CONDUIT BENDS IN PEDESTAL BASE).

E. INSTALL CONCRETE FOUNDATION WITH 10 FT. STEEL PEDESTAL POLE (CUT ABOVE R10-3(1) SIGN) WITH BREAKAWAY BASE (SEE MODIFIED PEDESTAL POLE FOUNDATION DETAIL ON SHEET 2). AUDIBLE/TACTILE PEDESTRIAN PUSHBUTTON INSTALLED WITH VIBRATING ARROW POINTING LEFT AND R10-3(1) SIGN. (SIGN TO READ "PUSH BUTTON TO CROSS JOPPA ROAD"). (INSTALL 1-3 IN. SCHEDULE 80, 90 DEGREE PVC ELECTRICAL CONDUIT BENDS IN PEDESTAL BASE).

F. USE EXISTING STRAIN POLE. REMOVE EXISTING PEDESTRIAN SIGNAL HEAD, PUSHBUTTON AND R10-4(1) SIGN. DISCONNECT EXISTING PEDESTRIAN SIGNAL HEAD ELECTRICAL CABLE. REMOVE EXISTING PEDESTRIAN SIGNAL HEAD AND CONNECT ELECTRICAL CABLE TO NEW COUNTDOWN PEDESTRIAN HEAD. INSTALL 2 IN. SCHEDULE 80, 90 DEGREE PVC ELECTRICAL CONDUIT BEND IN POLE BASE.

G. USE EXISTING STRAIN POLE. DISCONNECT EXISTING PEDESTRIAN SIGNAL HEAD ELECTRICAL CABLE. REMOVE EXISTING PEDESTRIAN SIGNAL HEAD AND CONNECT ELECTRICAL CABLE TO NEW COUNTDOWN PEDESTRIAN SIGNAL HEAD.

H. USE EXISTING STRAIN POLE. DISCONNECT EXISTING PEDESTRIAN SIGNAL HEAD ELECTRICAL CABLE. REMOVE EXISTING PEDESTRIAN SIGNAL HEAD AND CONNECT ELECTRICAL CABLE TO NEW COUNTDOWN PEDESTRIAN SIGNAL HEAD.

J. USE EXISTING STRAIN POLE. DISCONNECT EXISTING PEDESTRIAN SIGNAL HEAD ELECTRICAL CABLE. REMOVE EXISTING PEDESTRIAN SIGNAL HEADS AND CONNECT ELECTRICAL CABLE TO ONE NEW COUNTDOWN PEDESTRIAN SIGNAL HEAD. REMOVE EXISTING PUSHBUTTON AND R10-4(1) SIGN.

K. INSTALL 2 IN. PVC SCHEDULE 80 ELECTRICAL CONDUIT - TRENCHED.

L. INSTALL 3 IN. PVC SCHEDULE 80 ELECTRICAL CONDUIT - TRENCHED.

M. REMOVE EXISTING CONCRETE SIDEWALK AND INSTALL 3 IN. PVC SCHEDULE 80 ELECTRICAL CONDUIT - TRENCHED. REPLACE 4 IN. CONCRETE SIDEWALK.

N. INSTALL HANDHOLE.

O. USE EXISTING BASE MOUNTED CONTROLLER AND CABINET. INSTALL AUDIBLE/TACTILE PEDESTRIAN PUSHBUTTON BASE UNIT.

P. USE EXISTING HANDHOLE.

Q. USE EXISTING CONDUIT.

R. USE EXISTING SPAN WIRE.

S. USE EXISTING SPAN WIRE. REMOVE EXISTING R10-12 SIGN AS NOTED.

T. INSTALL SIDEWALK RAMP (STANDARD NO. MD 655.12) AND DETECTABLE WARNING SURFACE (STANDARD NO. MD 655.40).

U. INSTALL 12 IN. WHITE LEAD FREE REFLECTIVE THERMOPLASTIC PAVEMENT MARKINGS FOR CROSSWALKS.

V. REMOVE EXISTING PAVEMENT MARKINGS.

SPECIAL NOTE:

THE TACTILE ARROWS FOR THE AUDIBLE/TACTILE PEDESTRIAN PUSHBUTTONS SHALL BE LOCATED PARALLEL TO THE CROSSWALK FOR WHICH THEY APPLY.

PROPOSED SIGNS

R10-3(1) 9" x 15"

44 45 46 47 48 49

CONSTRUCTION DETAILS CONTINUED

W. REMOVE EXISTING R10-12 SIGN FROM SPAN WIRE AS NOTED.

X. INSTALL DETECTABLE WARNING SURFACE (STANDARD NO. MD 655.40).

Y. INSTALL CONCRETE FOUNDATION WITH 10 FT. STEEL PEDESTAL POLE (CUT ABOVE R10-3(1) SIGN) WITH BREAKAWAY BASE (SEE MODIFIED PEDESTAL POLE FOUNDATION DETAIL ON SHEET 2). AUDIBLE/TACTILE PEDESTRIAN PUSHBUTTON INSTALLED WITH VIBRATING ARROW POINTING RIGHT AND R10-3(1) SIGN. (SIGN TO READ "PUSH BUTTON TO CROSS JOPPA ROAD"). (INSTALL 1-3 IN. SCHEDULE 80, 90 DEGREE PVC ELECTRICAL CONDUIT BENDS IN PEDESTAL BASE).

GENERAL NOTES

1. ALL TRAFFIC SIGNAL FOUNDATIONS SHALL BE INSTALLED AT THE FINAL SIDEWALK OR CURB GRADE FOR CLOSED SECTIONS, HIGHEST ROADWAY PROFILE GRADE FOR OPEN SECTIONS, TO MEET CLEARANCES AS SPECIFIED IN MD 816.03, MD 818.01, MD 818.02, MD 818.04. THE CONTRACTOR SHALL VERIFY ULTIMATE GRADES PRIOR TO THE INSTALLATION OF ALL SIGNAL EQUIPMENT.
2. THE CONTRACTOR SHALL VERIFY ALL UNDERGROUND UTILITIES PRIOR TO INSTALLING PROPOSED SIGNAL EQUIPMENT. IF ANY UTILITIY CONFLICTS SHOULD ARISE THE CONTRACTOR SHALL CONTACT THE PROJECT ENGINEER.
3. THE CONTRACTOR SHALL VERIFY ALL PROPOSED POLE LOCATIONS PRIOR TO INSTALLATION.
4. ALL EXISTING TRAFFIC SIGNAL EQUIPMENT REMOVED SHALL BECOME THE PROPERTY OF THE SIGNAL CONTRACTOR UPON COMPLETION OF THE NEW SIGNAL.
5. THE CONTRACTOR SHALL BE RESPONSIBLE FOR TERMINATING ALL SIGNAL CABLE TO THE APPROPRIATE TERMINALS AND PROPERLY LABEL EACH CABLE.
6. REMOVE AND DISPOSE OF ALL UNUSED SIGNAL CABLE.
7. PUSHBUTTONS ARE TO BE LOCATED ADJACENT TO A LEVEL (<1:48) LANDING (32" x 54") ALONG THE PEDESTRIAN ACCESS ROUTE LEADING TO THE CROSSWALK.
8. LOCATION OF ACCESSIBLE PEDESTRIAN SIGNAL PUSHBUTTONS MUST MEET LOCATION REQUIREMENTS OF MUTCD SEC. 43.09 AND FIG. 4E2 AND THE LATEST EDITION OF THE NCHRP PUBLICATION, 'ACCESSIBLE PEDESTRIAN SIGNALS: GUIDE TO BEST PRACTICE.'
9. REFER TO SHEET 2 FOR DIMENSIONS OF SIGNAL EQUIPMENT AND PAVEMENT MARKINGS WITHIN INTERSECTION.

WR&A
Whitman, Requardt and Associates, LLP
Engineers, Architects and Planners
801 South Caroline Street
Baltimore, Maryland 21231
(410) 235-3450

APPROVALS
TEAM LEADER
ASST. DIV. CHIEF
DIVISION CHIEF
OFFICE DIRECTOR
ORIGINAL ON FILE

REVISIONS
(G) INSTALL AUDIBLE PEDESTRIAN SIGNALS AND ADA RAMPS SHA NO. AT3825/B5 11/7/2006 SRB NML
(F) INSTALL VIDEO DETECTION SHA NO. AT3085/B5 8/15/2004 SWA
(E) REVISION DUE TO GEOMETRIC IMPROVEMENTS 10/1994 MJB

STATE OF MARYLAND
DEPARTMENT OF TRANSPORTATION
STATE HIGHWAY ADMINISTRATION
OFFICE OF TRAFFIC & SAFETY
TRAFFIC ENGINEERING DESIGN DIVISION

U.S. 1 (Belair Road) and Joppa Road/Ebenezer Road and Entrance to Perry Hall Shopping Center

TRAFFIC SIGNALIZATION PLAN

SCALE 1" = 20' DATE 10/16/1972 CONTRACT NO. B 115-501-476

DESIGNED BY
DRAWN BY ML,CC
CHECKED BY DAZ
FAP NO.
COUNTY BALTIMORE
LOGMILE 03000119.69
TIMS NO. H330
TOD NO.

TS NO. 564G DRAWING - OF SHEET NO. 9 OF 10

PLOTTED: 11/14/2006
FILE: n:\31556-048\CADD\p5G-P001_us1joppa.dgn

BY: sbloss