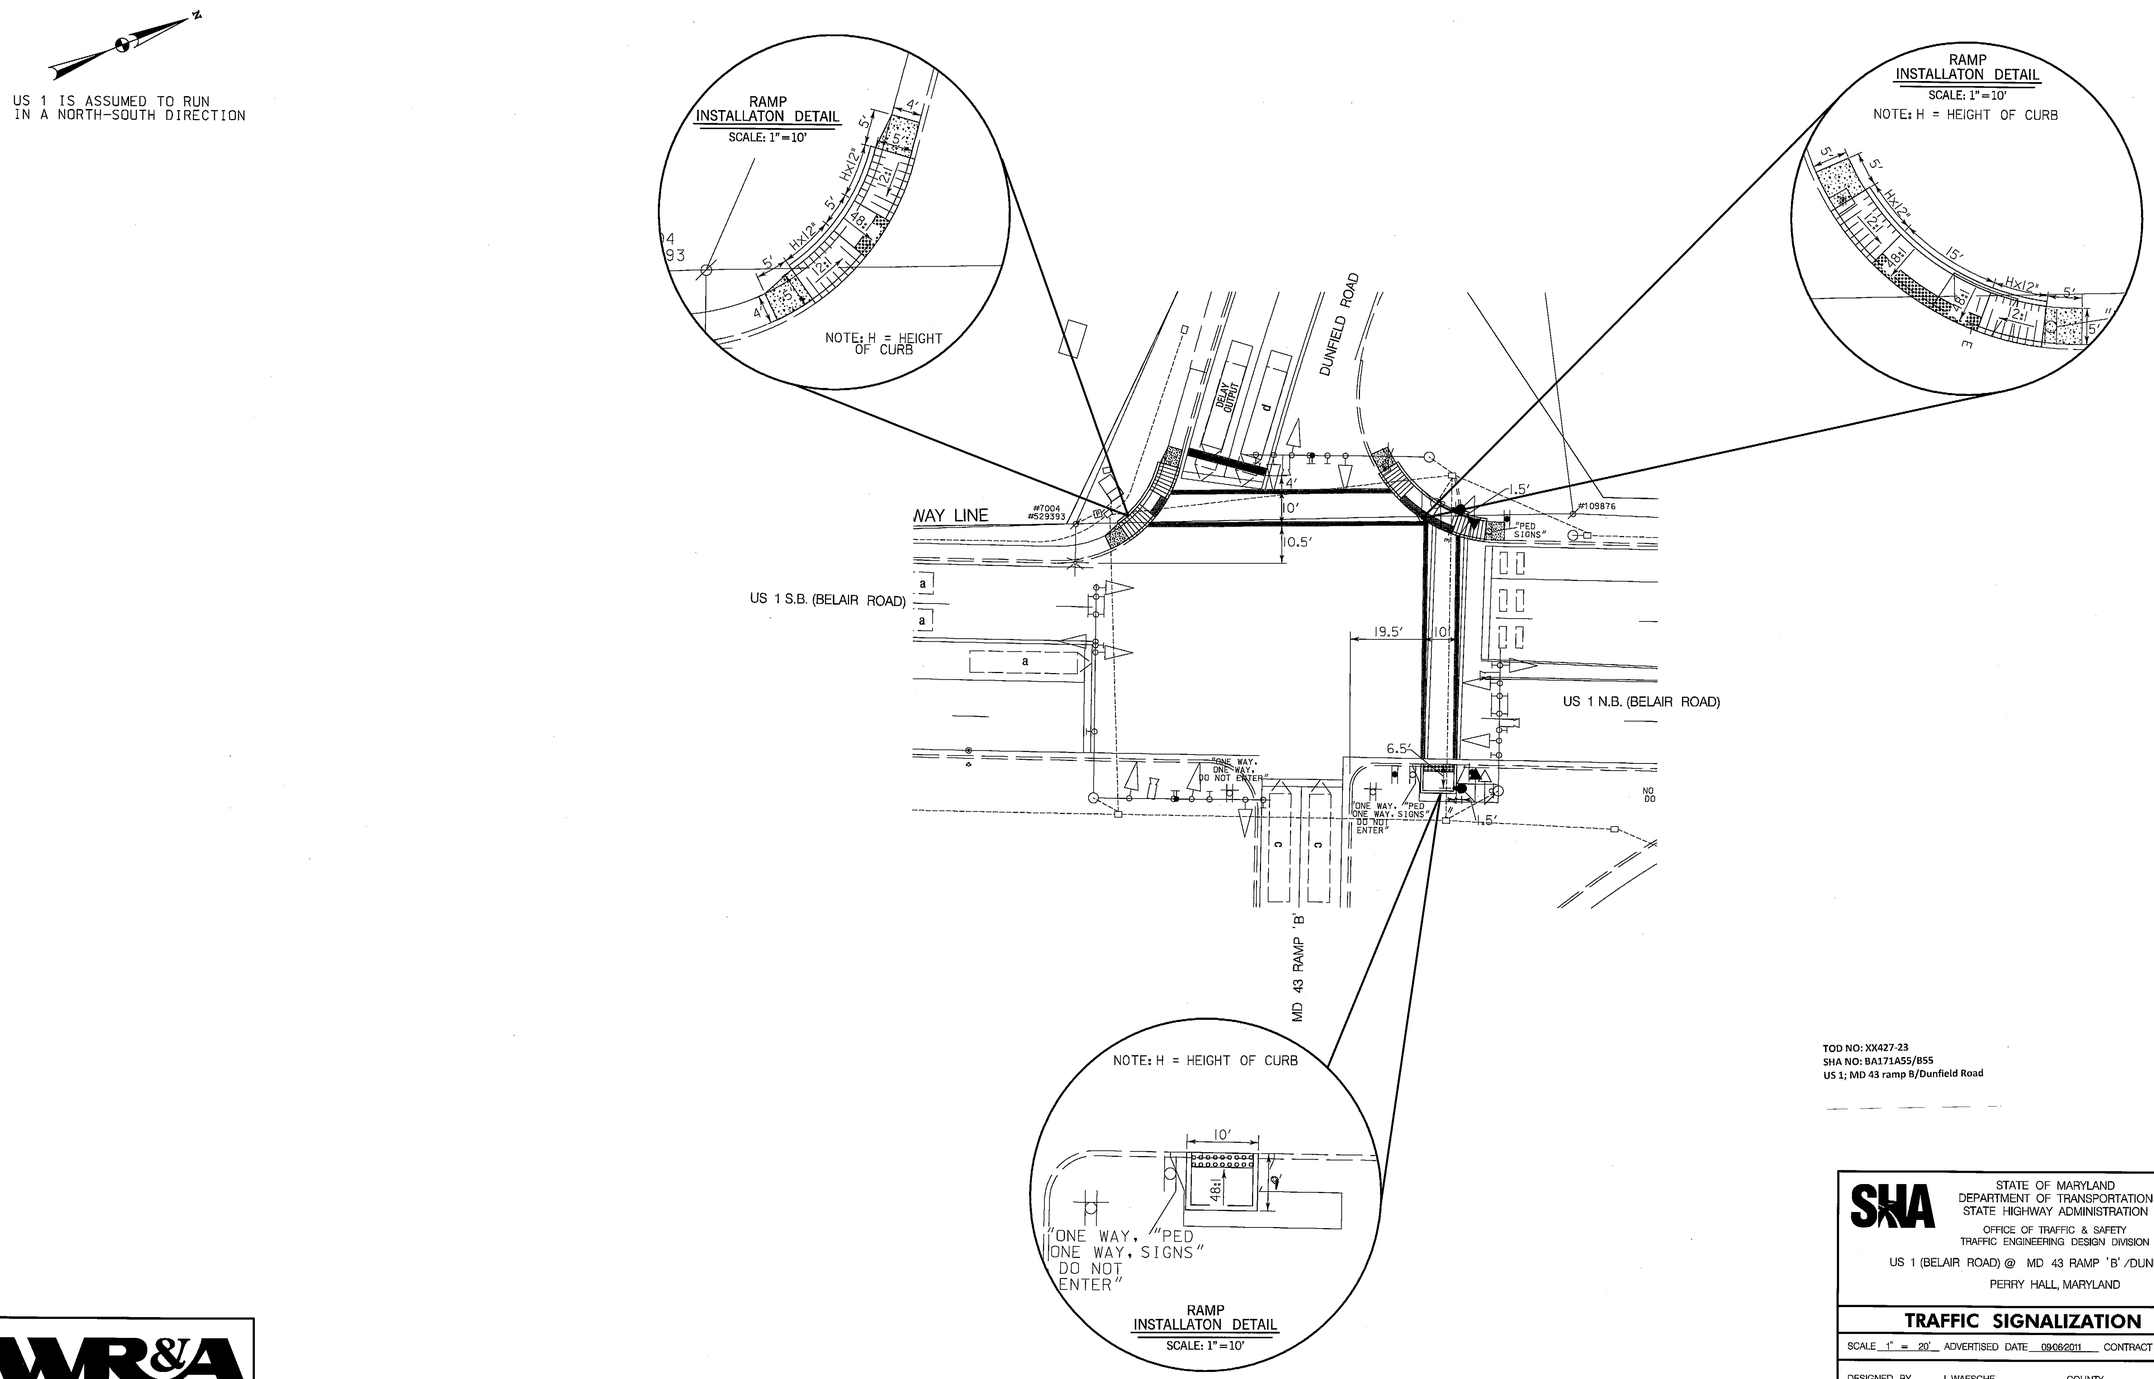

TOD NO: XX427-23
SHA NO: BA171A55/B55
US 1; MD 43 ramp B/Dunfield Road

STATE OF MARYLAND
DEPARTMENT OF TRANSPORTATION
STATE HIGHWAY ADMINISTRATION
OFFICE OF TRAFFIC & SAFETY
TRAFFIC ENGINEERING DESIGN DIVISION

US 1 (BELAIR ROAD) @ MD 43 RAMP 'B' /DUNFIELD ROAD
PERRY HALL, MARYLAND

TRAFFIC SIGNALIZATION PLAN

SCALE 1" = 20' ADVERTISED DATE 09/06/2011 CONTRACT NO. XX4275185

DESIGNED BY	L.WAESCHE	COUNTY	Baltimore
DRAWN BY	L.WAESCHE	LOGMILE	03000106.28
CHECKED BY	N.LEARY	TIMS NO.	K829
F.A.P. NO.		TOD NO.	

TS NO. 1171J | DRAWING TSP-3 OF 4 | SHEET NO. 3 OF 4

WHITMAN, REQUARDT & ASSOCIATES, LLP
801 South Caroline Street, Baltimore, Maryland 21231

BY: lwaesche

PLOTTED: Monday, September 12, 2011 AT 03:23 PM
FILE: n:\31669-149\cadd\pSG-N001_K829_Dunfield.dgn