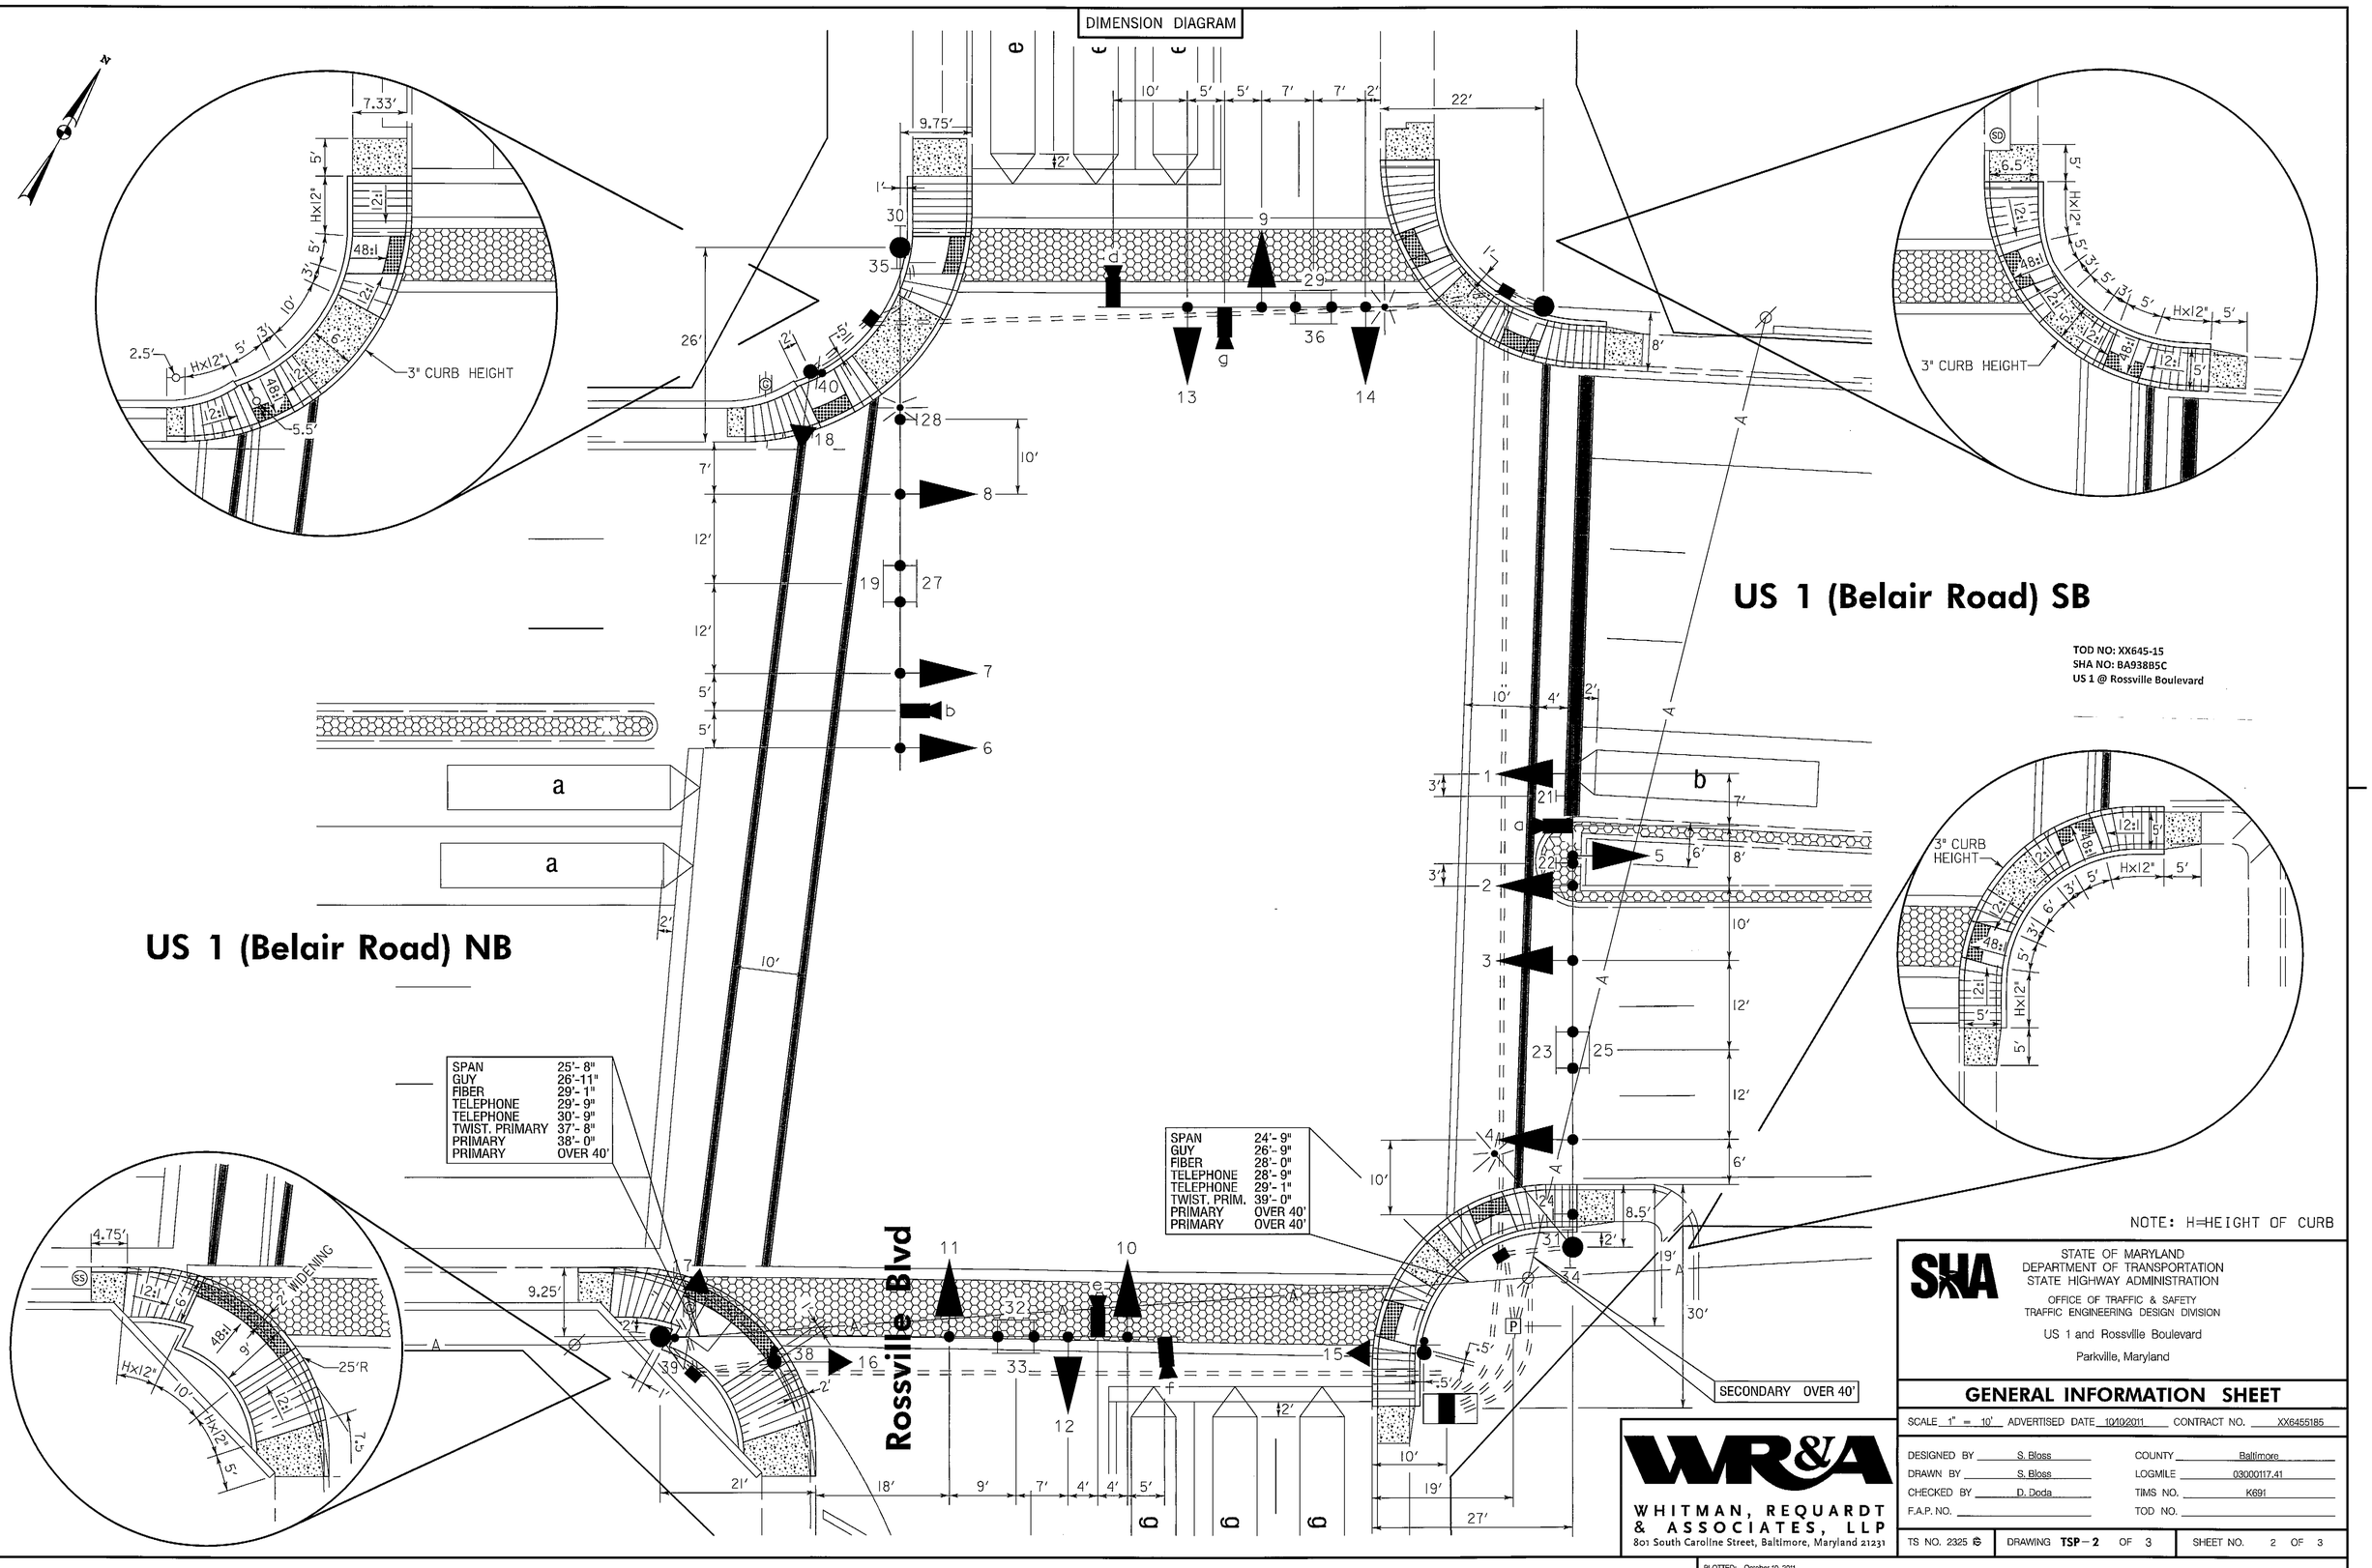

TOD NO: XX645-15
SHA NO: BA938B5C
US 1 @ Rossville Boulevard

STATE OF MARYLAND
DEPARTMENT OF TRANSPORTATION
STATE HIGHWAY ADMINISTRATION
OFFICE OF TRAFFIC & SAFETY
TRAFFIC ENGINEERING DESIGN DIVISION

US 1 and Rossville Boulevard

Parkville, Maryland

GENERAL INFORMATION SHEET

SCALE 1" = 10' ADVERTISED DATE 10/10/2011 CONTRACT NO. XX6455185

DESIGNED BY S. Bloss
DRAWN BY S. Bloss
CHECKED BY D. Doda
F.A.P. NO.

COUNTY Baltimore
LOGMILE 03000117.41
TIMS NO. K691
TOD NO.

WHITMAN, REQUARDT & ASSOCIATES, LLP
801 South Caroline Street, Baltimore, Maryland 21231

TS NO. 2325 | DRAWING TSP-2 OF 3 | SHEET NO. 2 OF 3

PLOTTED: October 10, 2011
FILE: N:\31669-138\CADD\pSG-N002_K691.dgn

BY: sbloss