F.H.W.A. REGION NO.	STATE	FED. AID PROJ. NO.	SHEET NO.	TOTAL SHEETS
3	MD.	T-8007 (20)	11	22

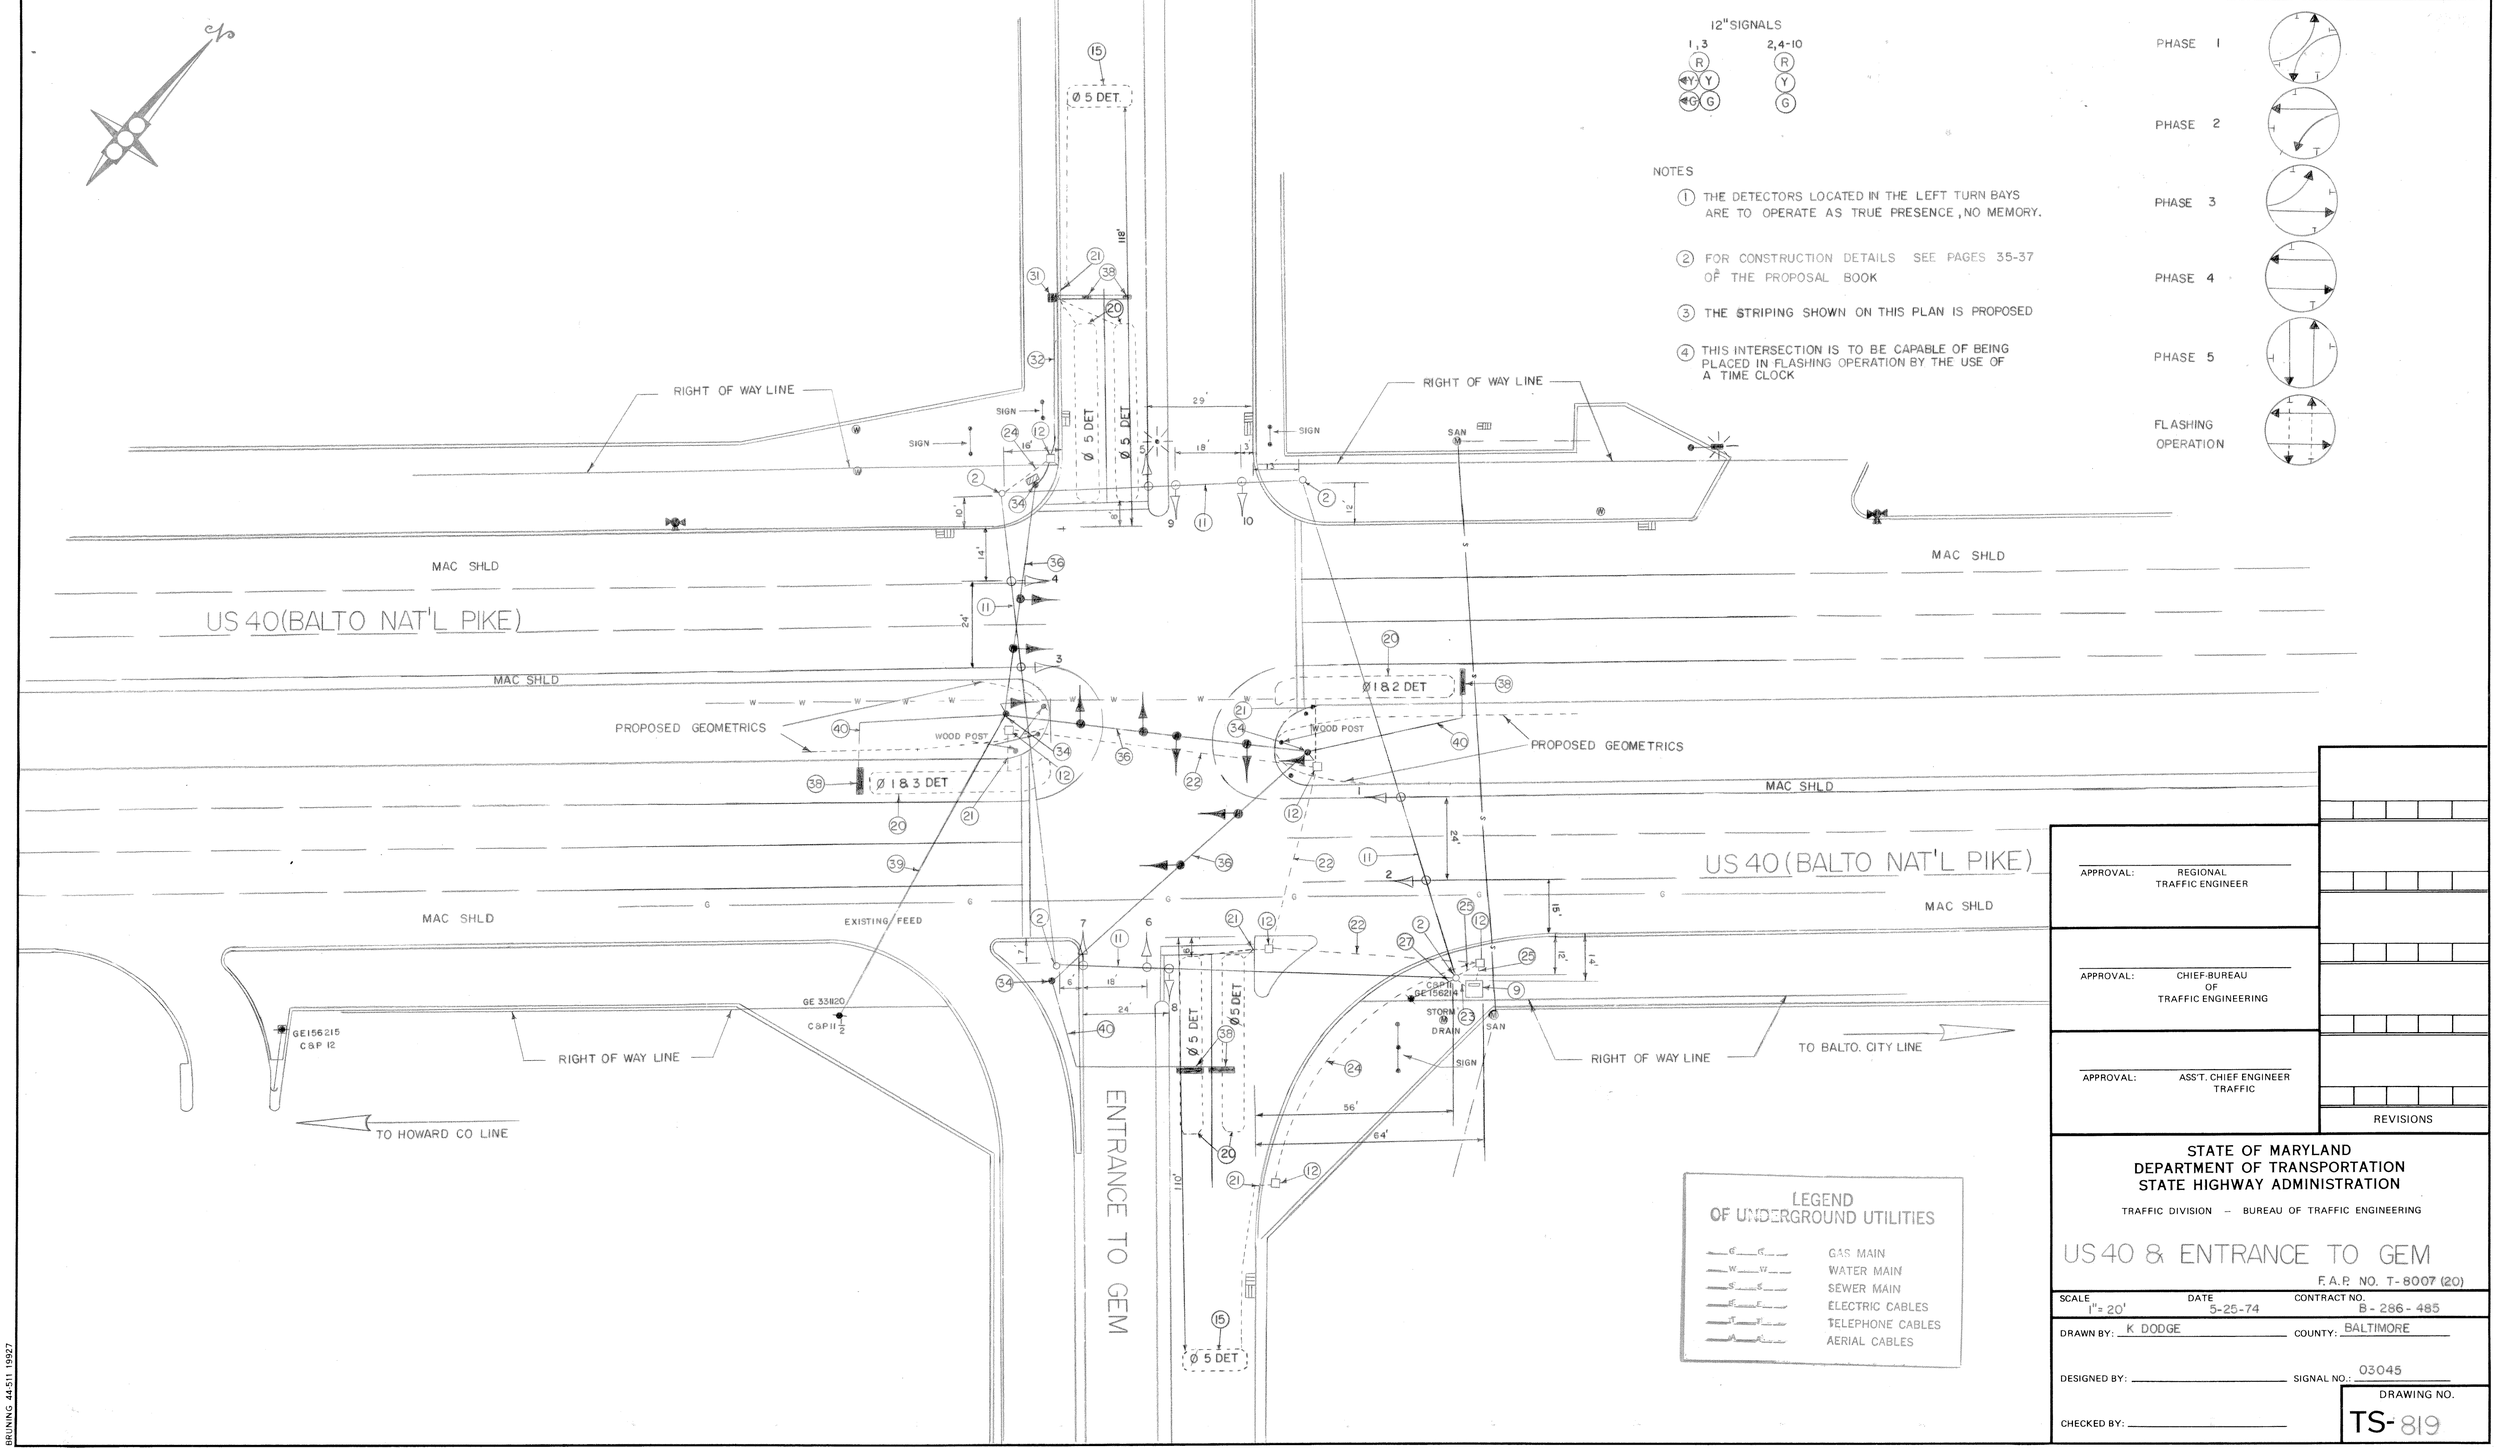

APPROVAL: REGIONAL TRAFFIC ENGINEER

APPROVAL: CHIEF BUREAU OF TRAFFIC ENGINEERING

APPROVAL: ASS'T. CHIEF ENGINEER TRAFFIC

REVISIONS

STATE OF MARYLAND
DEPARTMENT OF TRANSPORTATION
STATE HIGHWAY ADMINISTRATION

TRAFFIC DIVISION – BUREAU OF TRAFFIC ENGINEERING

US 40 & ENTRANCE TO GEM

F.A.P. NO. T-8007 (20)

SCALE 1" = 20' | DATE 5-25-74 | CONTRACT NO. B-286-485

DRAWN BY: K DODGE | COUNTY: BALTIMORE

DESIGNED BY: | SIGNAL NO.: 03045

CHECKED BY:

DRAWING NO. TS-819

BRUNING 44-511 19927