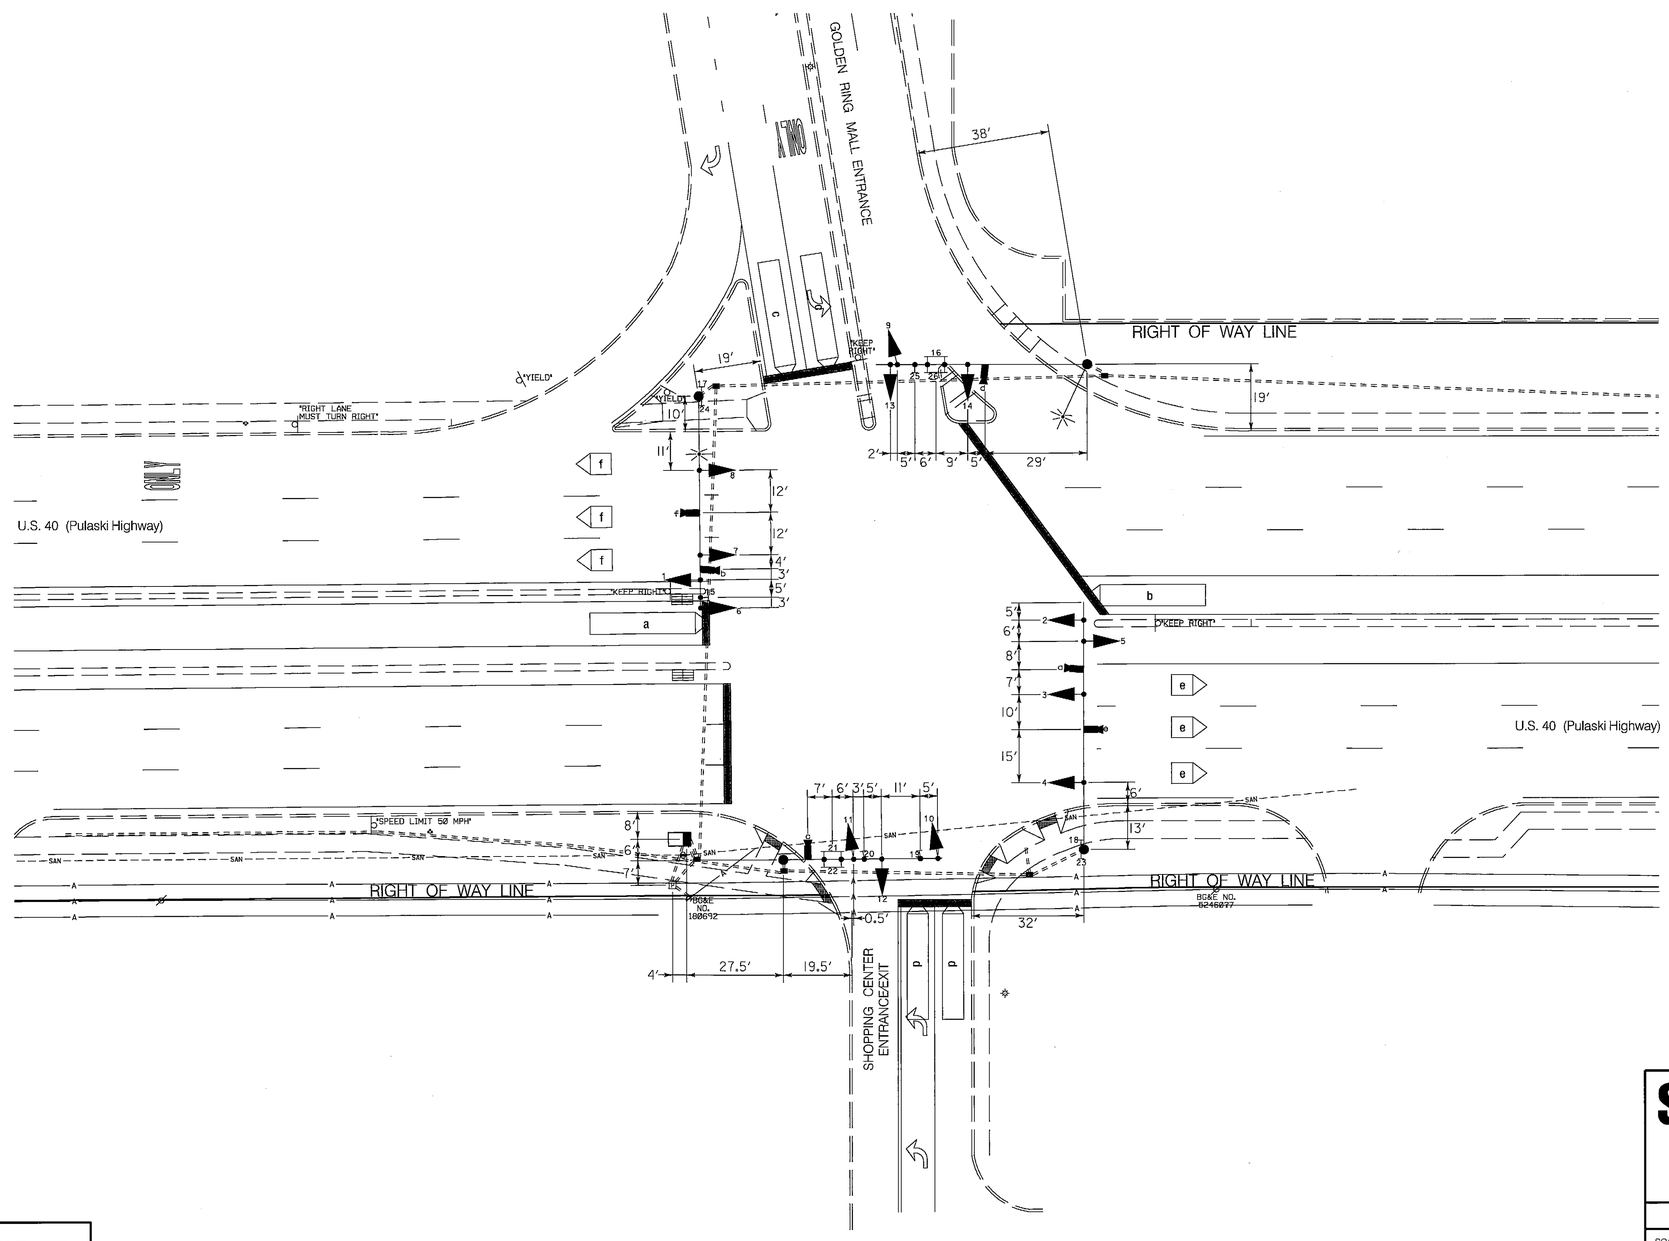

WR&A
WHITMAN, REQUARDT & ASSOCIATES, LLP
801 South Caroline Street, Baltimore, Maryland 21231

BY: jrasmussen

STATE OF MARYLAND
DEPARTMENT OF TRANSPORTATION
STATE HIGHWAY ADMINISTRATION
OFFICE OF TRAFFIC & SAFETY
TRAFFIC ENGINEERING DESIGN DIVISION

US 40 (PULASKI HIGHWAY) AT
GOLDEN RING CENTER
ROSSVILLE, MARYLAND

GENERAL INFORMATION SHEET

SCALE 1" = 20' DATE FEBRUARY 1, 2011 CONTRACT NO. XX3385185

DESIGNED BY J. RASMUSSEN
DRAWN BY J. RASMUSSEN
CHECKED BY N. LEARY
F.A.P. NO.

COUNTY BALTIMORE
LOGMILE 03004017.01
TIMS NO. K722
TOD NO.

TS NO. 1102G | DRAWING TSP – 2 OF 3 | SHEET NO. 2 OF 3

PLOTTED: 02-01-2011
FILE: n:\31669-109\cadd\pSG-N002_K722.dgn