3	MD.	T-8007 (20)		

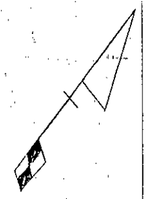

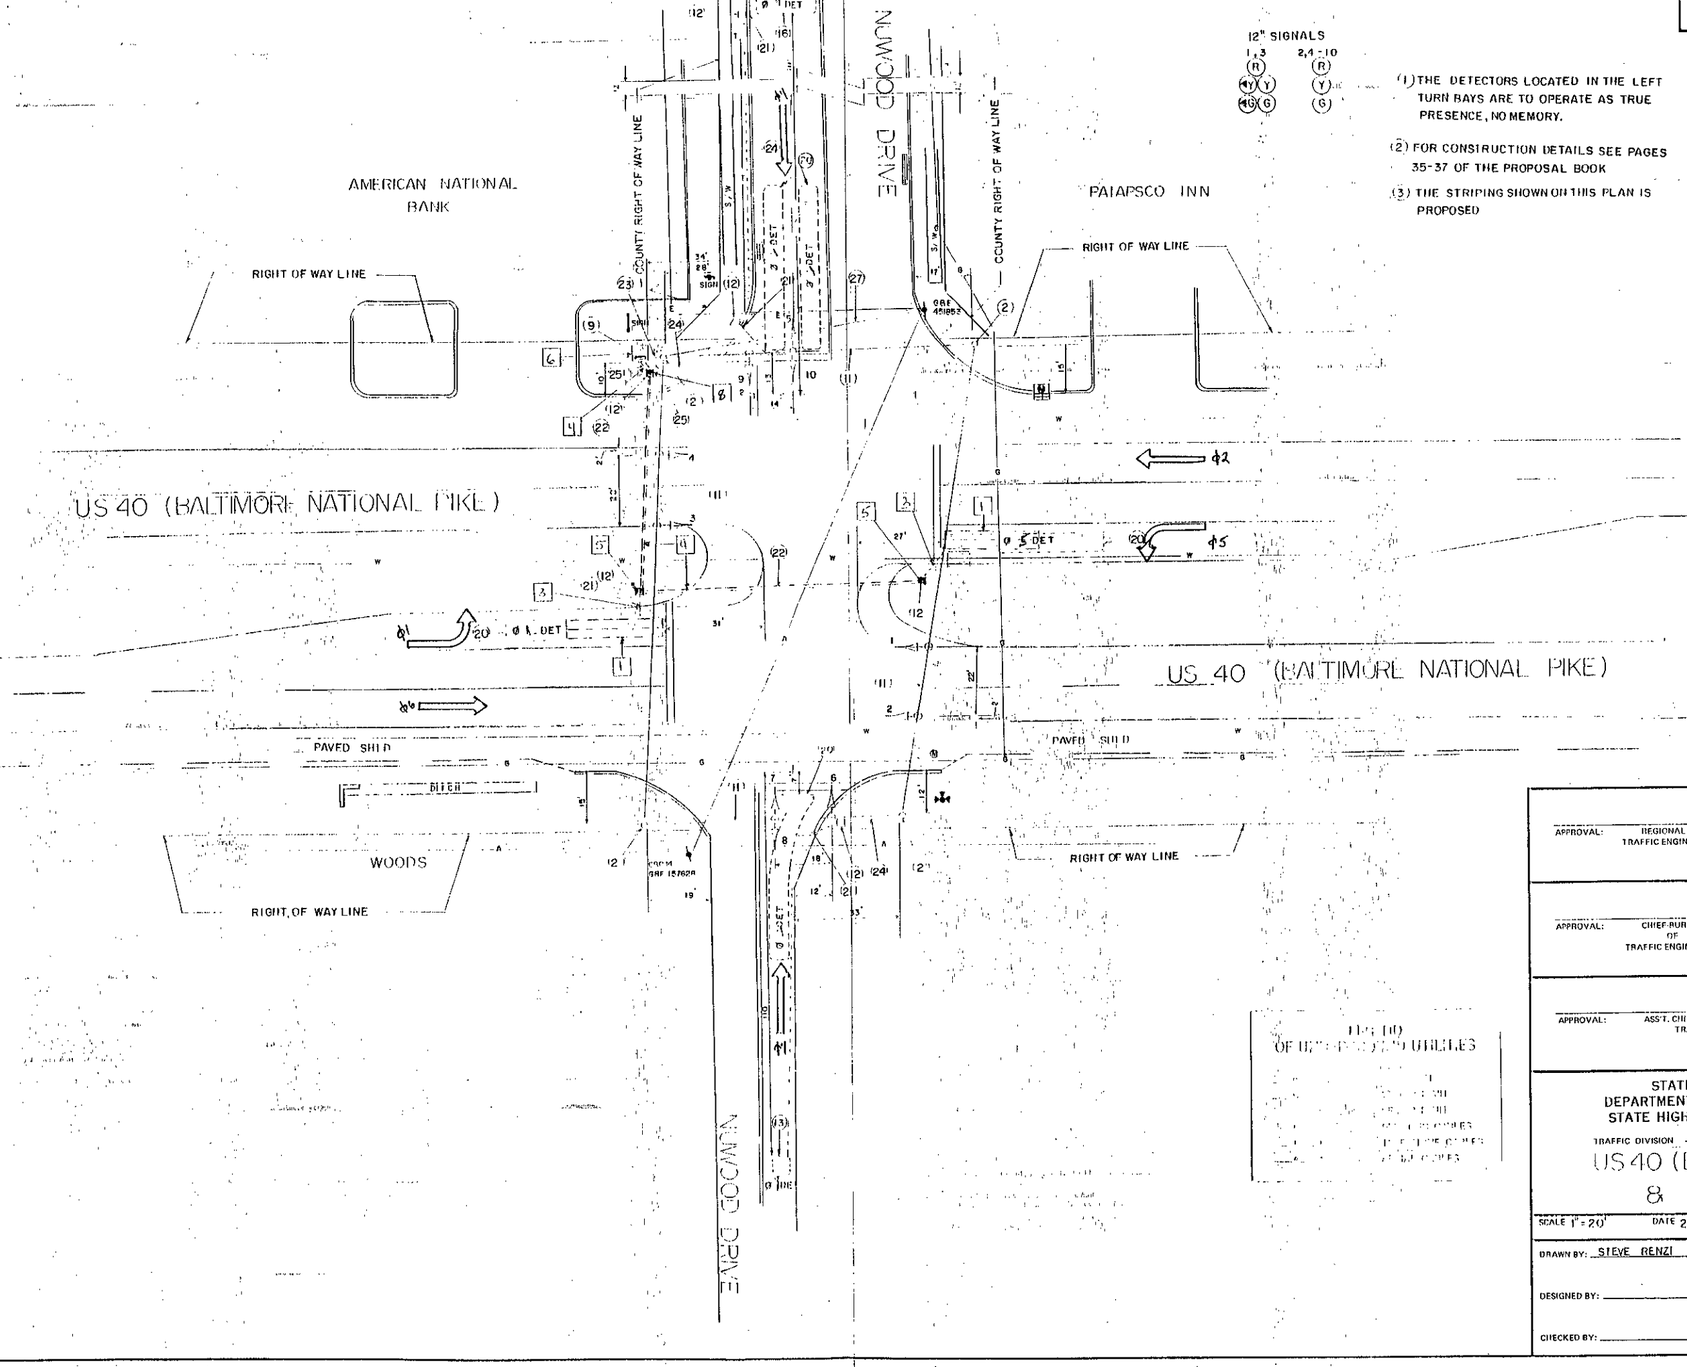

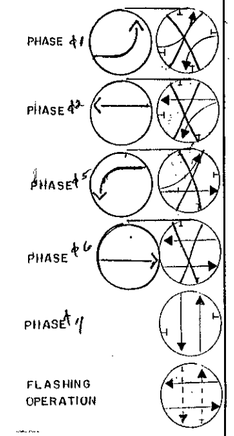

APPROVAL: REGIONAL TRAFFIC ENGINEER

APPROVAL: CHIEF BUREAU OF TRAFFIC ENGINEERING

APPROVAL: ASS'T. CHIEF ENGINEER TRAFFIC

N	REPLACE LOOP DETECTORS DAMAGED BY PASSING TRUCK AM 364-457-0710	7/91

REVISIONS

STATE OF MARYLAND
DEPARTMENT OF TRANSPORTATION
STATE HIGHWAY ADMINISTRATION

TRAFFIC DIVISION - BUREAU OF TRAFFIC ENGINEERING

US 40 (BALTO. NAT. PIKE)
& NUWOOD DR.

SCALE 1" = 20' DATE 2/27/74 CONTRACT NO. B-286-465
F.A.P. NO. T-8007(20)

DRAWN BY: STEVE RENZI COUNTY: BALTIMORE

DESIGNED BY: SIGNAL NO.:

CHECKED BY:

DRAWING NO. TS-1142

0300400101

BRUNING 44-511 19927