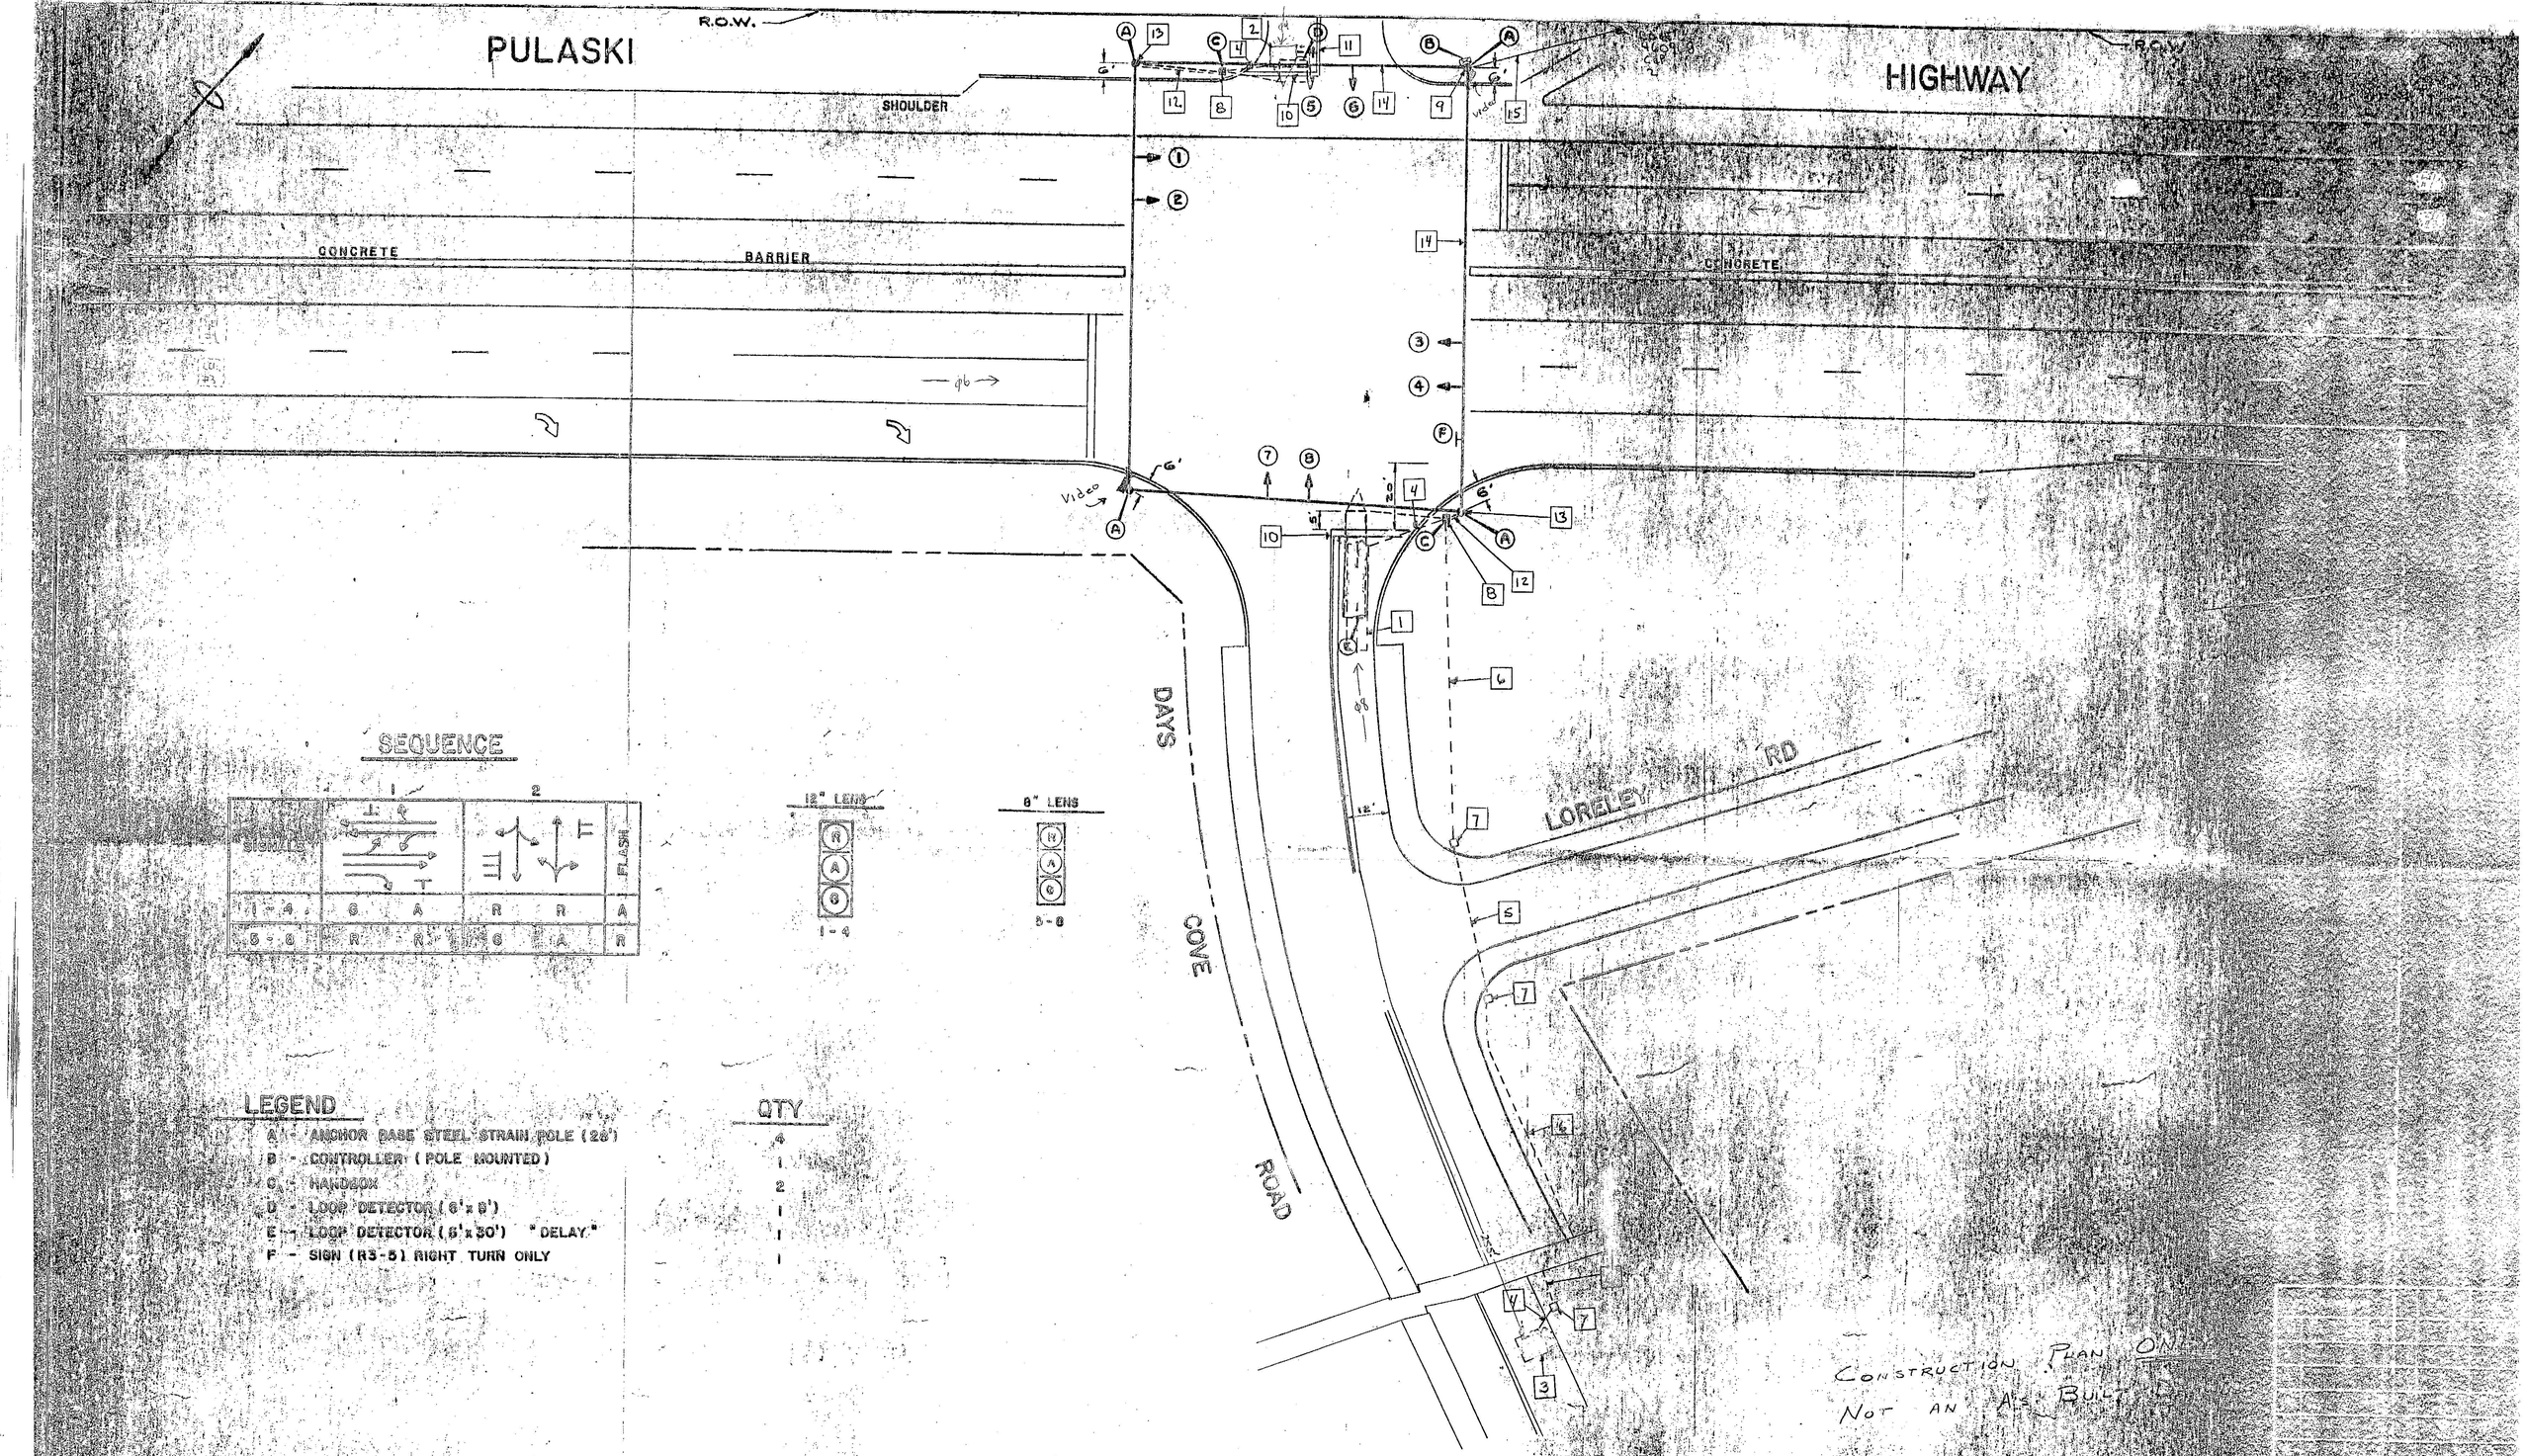
PULASKI
HIGHWAY
R.O.W.
SHOULDER
CONCRETE
BARRIER
DAYS
COVE
ROAD
LORELEY
RD
Video
SEQUENCE
SIGNALS
1
2
FLASH
1 - 4
G
A
R
R
A
5 - 8
R
R
G
A
R
12" LENS
8" LENS
1 - 4
5 - 8
LEGEND
A - ANCHOR BASE STEEL STRAIN POLE (28')
B - CONTROLLER (POLE MOUNTED)
C - HANDBOX
D - LOOP DETECTOR (6' x 6')
E - LOOP DETECTOR (6' x 30') "DELAY"
F - SIGN (R3-5) RIGHT TURN ONLY
QTY
4
2
CONSTRUCTION PLAN ONLY
NOT AN AS BUILT
U.S. 40 @ DAYS COVE RD.
BALTO. CO.

TS 2674