F H W A REGION NO.	STATE	FED. AID PROJ. NO.	SHEET NO.	TOTAL SHEETS
3	MD			

SIGNALS

1-6
12" R
12" Y
8" Y

7,8
FIREHOUSE SIGNAL
W11-8b
36x72"

NEMA PHASING

NORMAL PHASE — PRE-EMPTION PHASE — FLASHING OPERATION

NOTE: ALL SIGNALS AND SIGNS NOTED ABOVE ARE PROPOSED.

NOTES
1. ALL PAVEMENT MARKINGS SHOWN ARE EXISTING UNLESS OTHERWISE NOTED

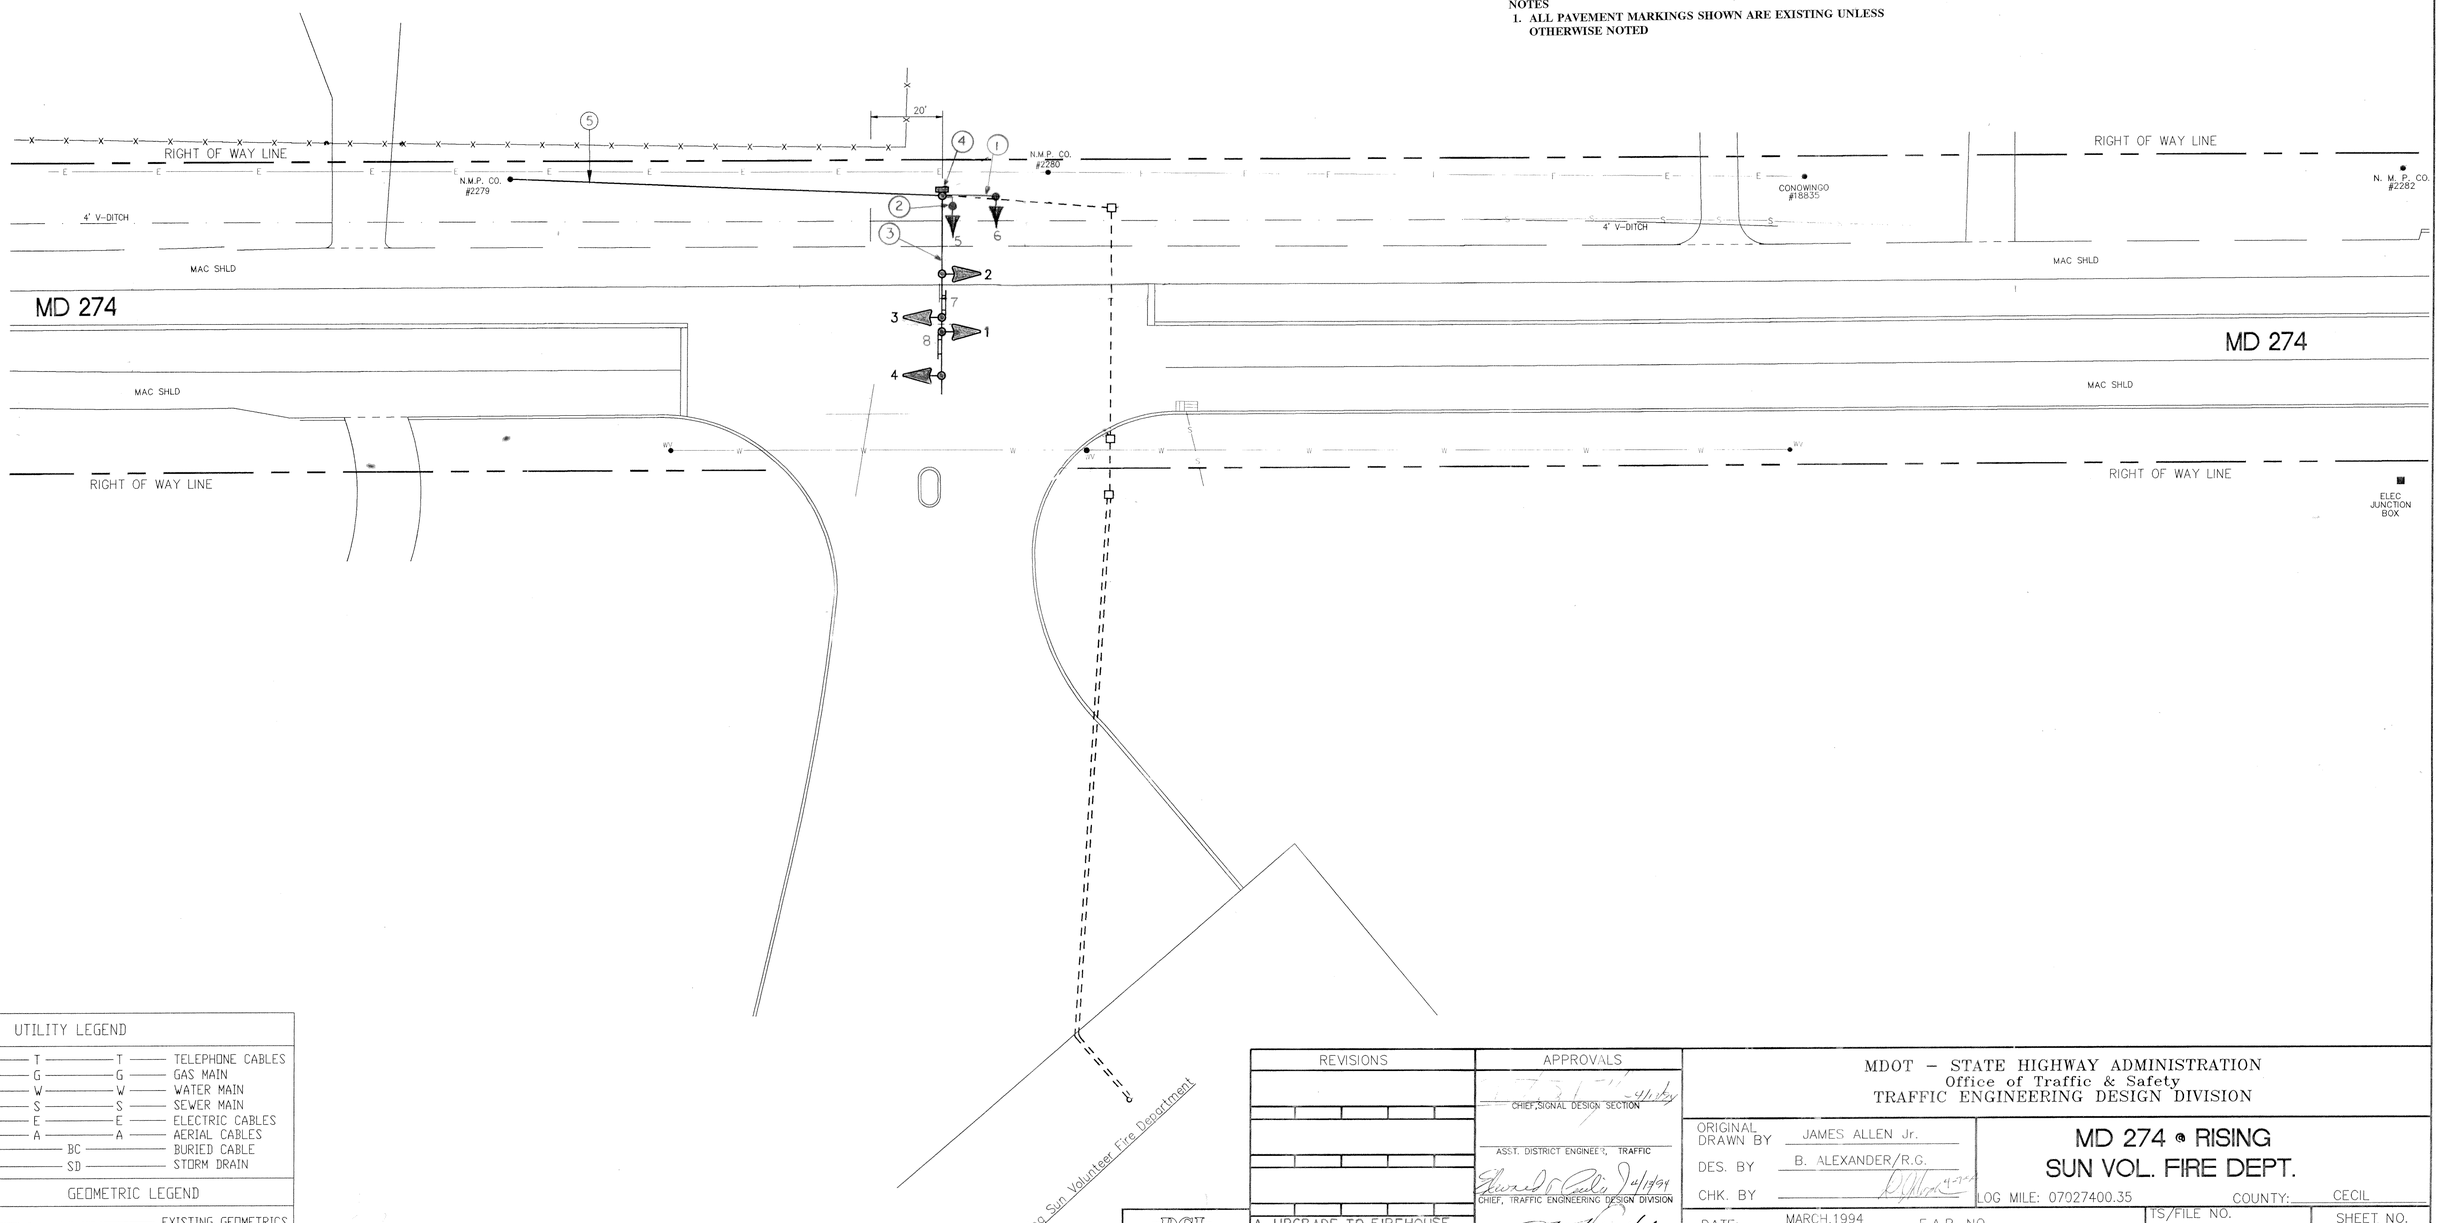

UTILITY LEGEND

T	TELEPHONE CABLES
G	GAS MAIN
W	WATER MAIN
S	SEWER MAIN
E	ELECTRIC CABLES
A	AERIAL CABLES
BC	BURIED CABLE
SD	STORM DRAIN

GEOMETRIC LEGEND

———	EXISTING GEOMETRICS
— — —	PROPOSED GEOMETRICS

REVISIONS

A UPGRADE TO FIREHOUSE SIGNAL
MEL 1/95

DYCOL CONSULTING ENGINEERS COLUMBIA, MARYLAND

APPROVALS

CHIEF, SIGNAL DESIGN SECTION

ASST. DISTRICT ENGINEER, TRAFFIC

CHIEF, TRAFFIC ENGINEERING DESIGN DIVISION

DEPUTY CHIEF ENGINEER, OFFICE OF TRAFFIC

MDOT – STATE HIGHWAY ADMINISTRATION
Office of Traffic & Safety
TRAFFIC ENGINEERING DESIGN DIVISION

ORIGINAL DRAWN BY: JAMES ALLEN Jr.
DES. BY: B. ALEXANDER/R.G.
CHK. BY:

MD 274 @ RISING SUN VOL. FIRE DEPT.

LOG MILE: 07027400.35 COUNTY: CECIL

DATE: MARCH, 1994 F.A.P. NO.
SCALE: 1"=20' S.H.A. NO.

TS/FILE NO. 3430A

SHEET NO. 1 OF 1

CADFILE:MD274FIR.DWG

07027400.35