F H WA REGION NO	STATE	FED. AID PROJ. NO	SHEET NO.	TOTAL SHEETS
3	MD.			

12" SIGNALS

1–4	5,6
Y	R

FLASHING OPERATION

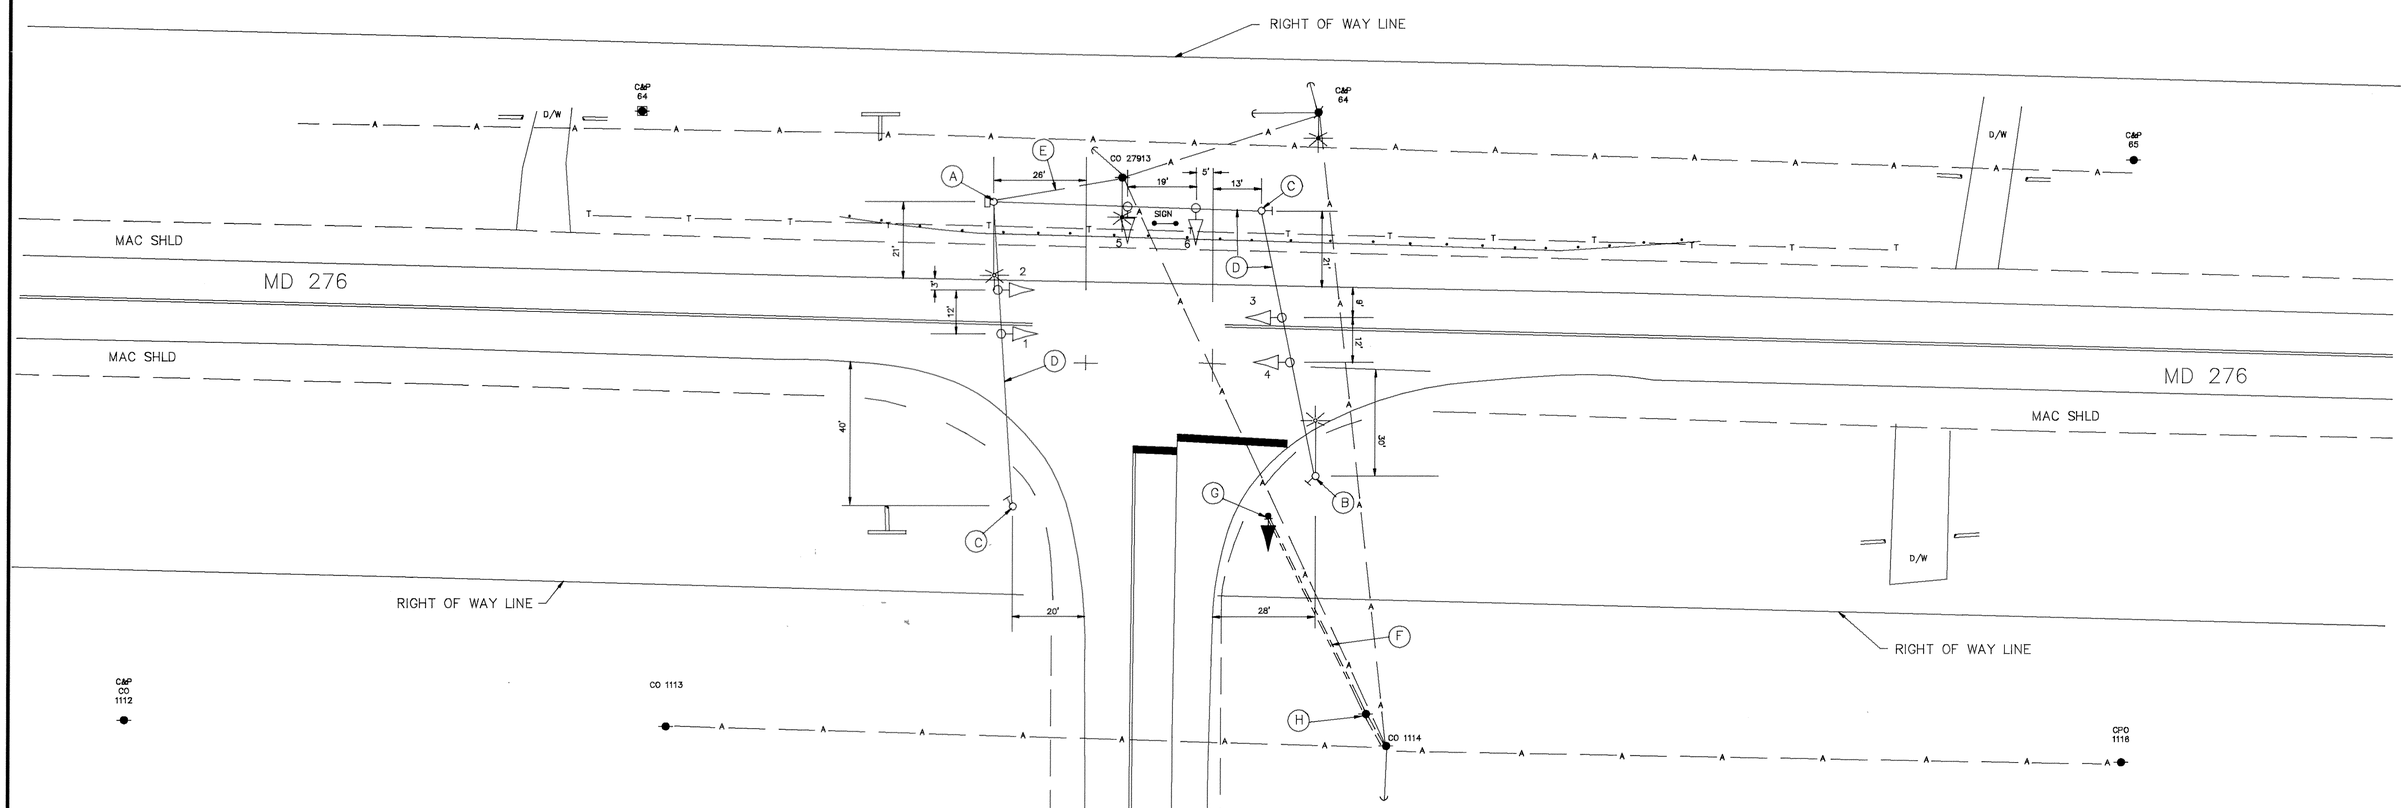

UTILITY LEGEND

—— G —— G ——	GAS MAIN
—— W —— W ——	WATER MAIN
—— S —— S ——	SEWER MAIN
—— E —— E ——	ELECTRIC CABLES
—— A —— A ——	AERIAL CABLES
—— T —— T ——	TELEPHONE CABLE
—— C —— C ——	CABLE T.V.

REVISIONS	APPROVALS
	CHIEF, SIGNAL DESIGN SECTION
	ASST. DISTRICT ENGINEER-TRAFFIC
	CHIEF, TRAFFIC ENGINEERING DIVISION
(A) 5/92 INSTALL INTERSECTION CONTROL BEACON.	DEPUTY CHIEF ENGINEER, OFFICE OF TRAFFIC

THE ORIGINAL IS ON FILE

MARYLAND DEPARTMENT OF TRANSPORTATION
STATE HIGHWAY ADMINISTRATION – OFFICE OF TRAFFIC AND SAFETY
TRAFFIC ENGINEERING DESIGN DIVISION

DRAWN BY BRUCE THOMPSON
DES. BY: BRUCE THOMPSON
CHK. BY:

MD 276 and MD 275

07027502.25

COUNTY: CECIL

DATE: REDRAWN 4–29–92
SCALE: 1"=20'
F.A.P. NO.
S.H.A. NO.

TS/FILE NO. 1502 A

SHEET NO. ___ OF ___

07027502.25