F.H.W.A. REGION NO.	STATE	FED. AID PROJ. NO.	SHEET NO.	TOTAL SHEETS
3	MD			

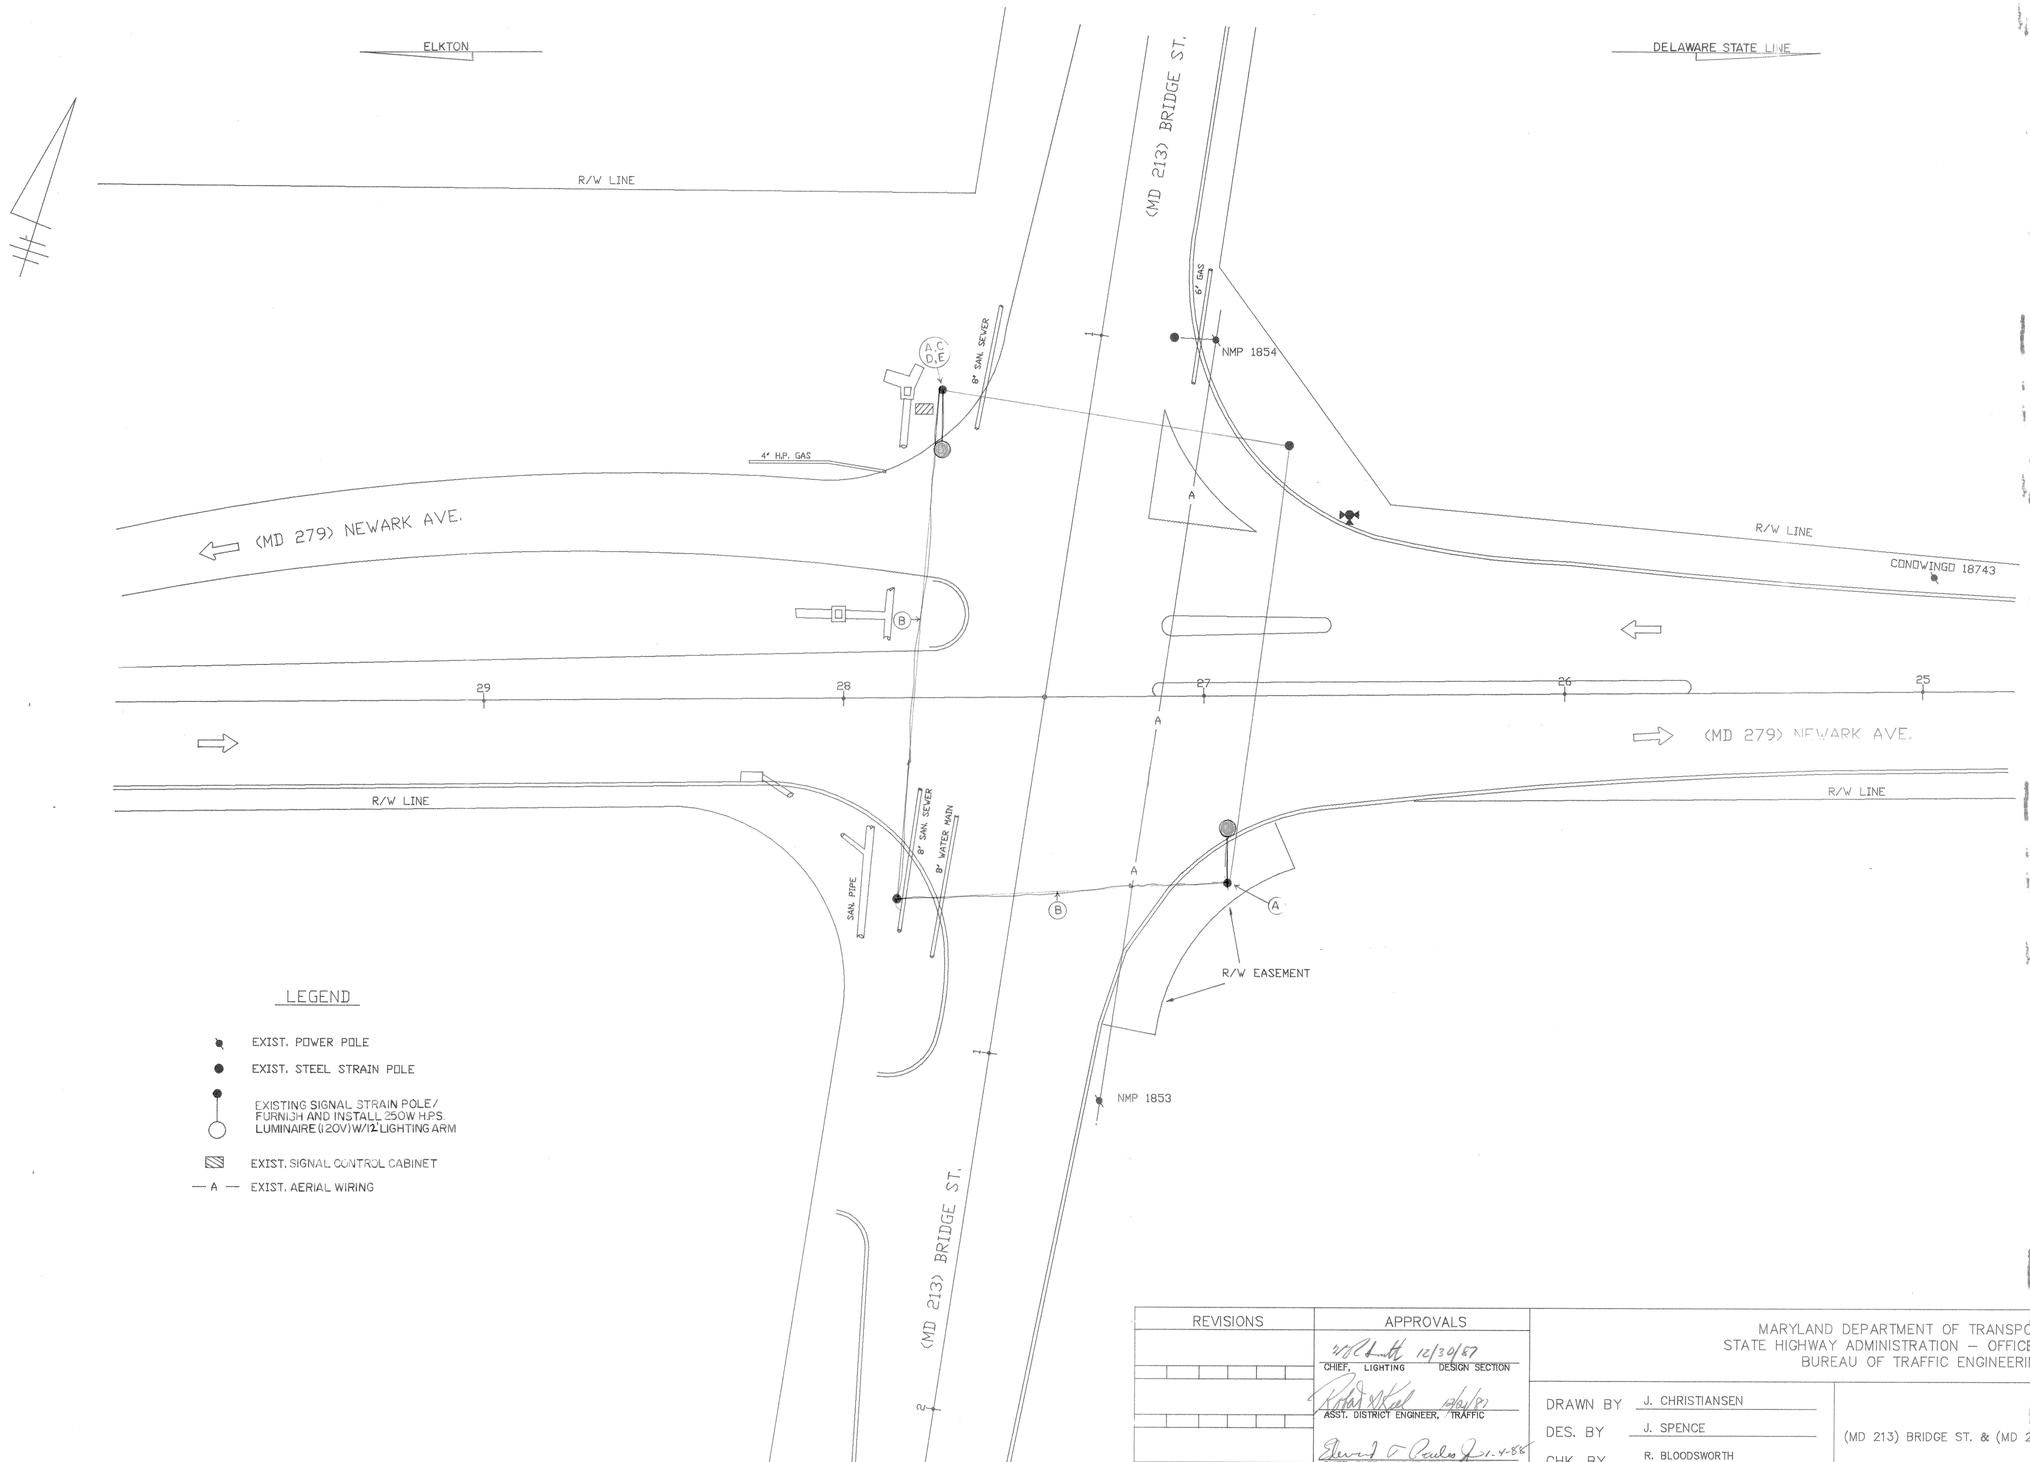

LEGEND

- EXIST. POWER POLE
- EXIST. STEEL STRAIN POLE
- EXISTING SIGNAL STRAIN POLE/ FURNISH AND INSTALL 250W H.P.S. LUMINAIRE (120V) W/12' LIGHTING ARM
- EXIST. SIGNAL CONTROL CABINET
- — A — EXIST. AERIAL WIRING

REVISIONS	APPROVALS
	12/30/87 CHIEF, LIGHTING DESIGN SECTION
	12/31/87 ASST. DISTRICT ENGINEER, TRAFFIC
	1-4-88 CHIEF, BUREAU OF TRAFFIC ENGINEERING
	1-5-88 DEPUTY CHIEF ENGINEER, OFFICE OF TRAFFIC

MARYLAND DEPARTMENT OF TRANSPORTATION
STATE HIGHWAY ADMINISTRATION – OFFICE OF TRAFFIC
BUREAU OF TRAFFIC ENGINEERING

DRAWN BY J. CHRISTIANSEN
DES. BY J. SPENCE
CHK. BY R. BLOODSWORTH

DIST. NO. 2

(MD 213) BRIDGE ST. & (MD 279) NEWARK AVE.

COUNTY: CECIL

DATE: 12/7/87 F.A.P. NO.
SCALE: 1" = 20' S.H.A. NO. 855-25012012

TS/FILE NO. M213-279 TS 274

SHEET NO. ___ OF ___

C7087901.19