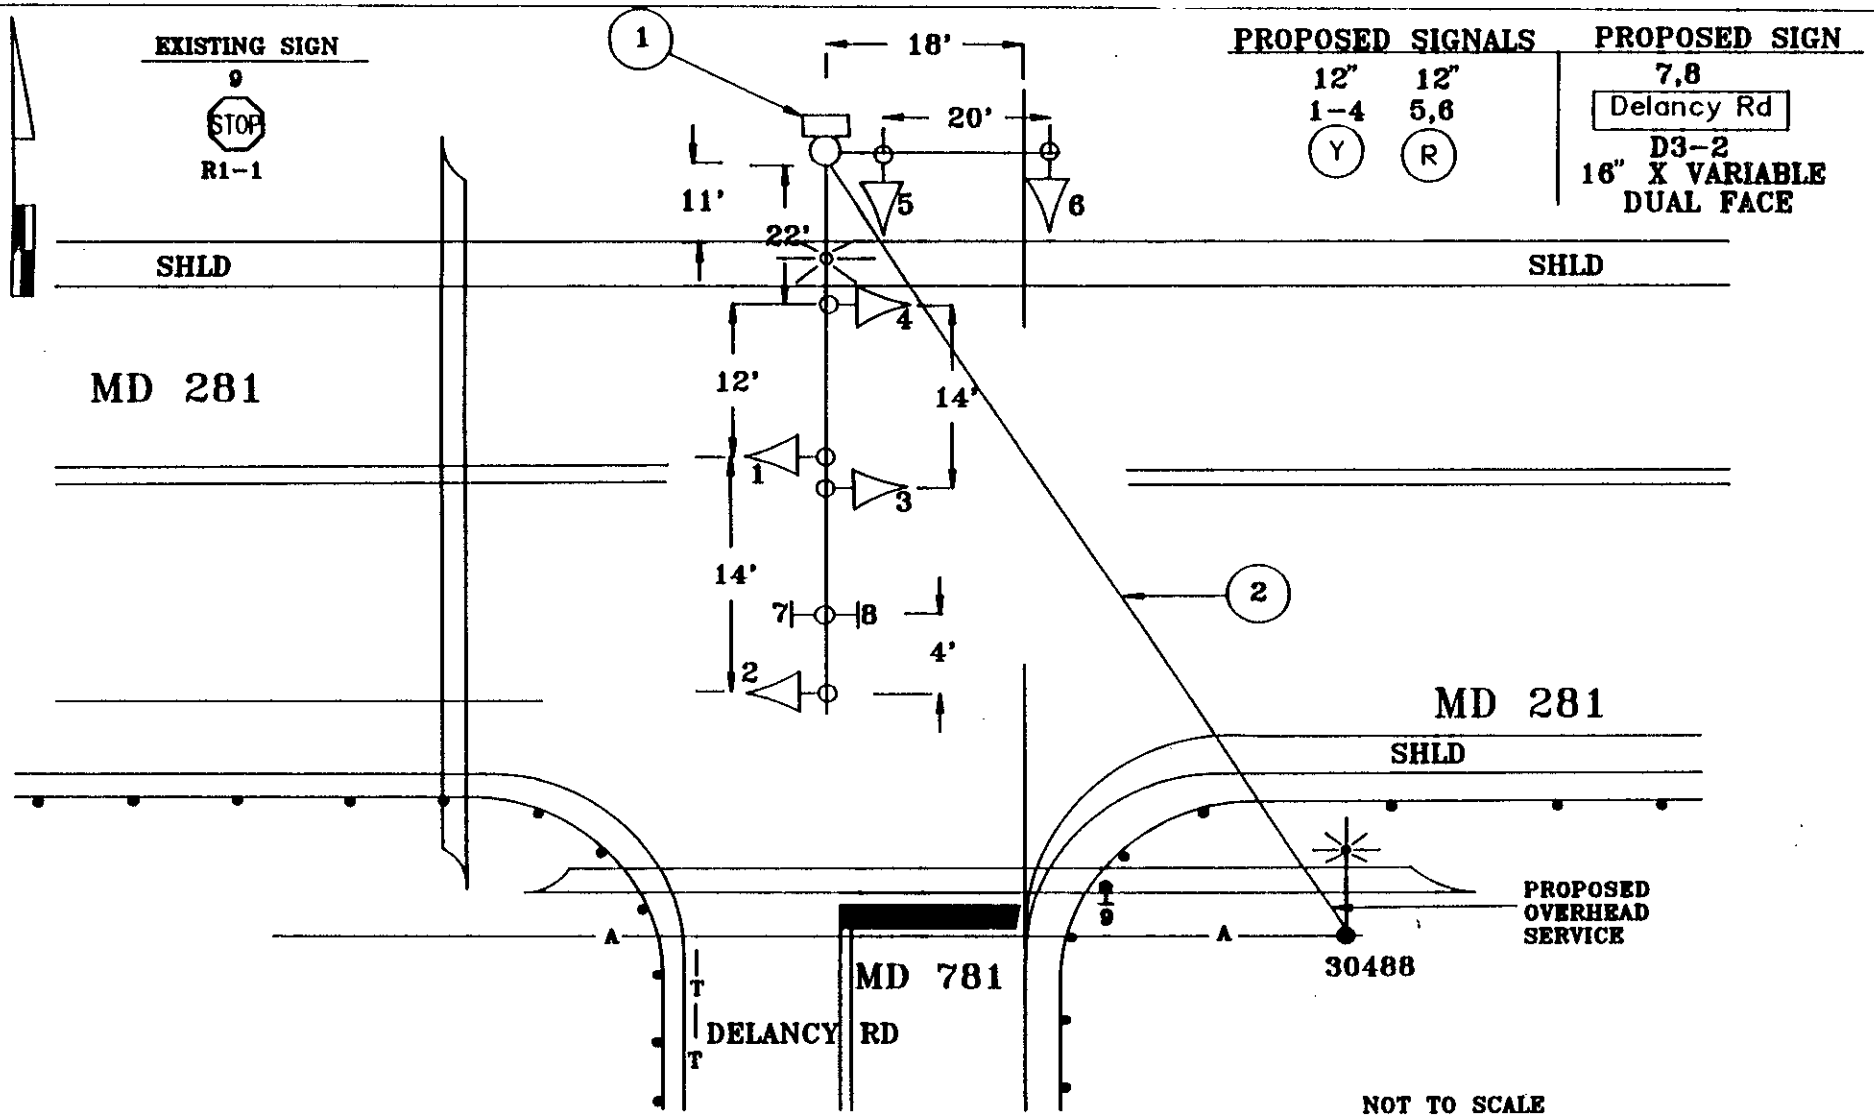

UTILITY LEGEND

- G — GAS MAIN
- W — WATER MAIN
- S — SEWER MAIN
- E — ELECTRIC CABLES
- A — AERIAL CABLES
- T — TELEPHONE CABLES

APPROVALS

11/13/92
CHIEF, SIGNAL DESIGN SECTION

ASST. DISTRICT ENGINEER, TRAFFIC

11/13/92
CHIEF, TRAFFIC ENGINEERING DESIGN DIVISION

11/16/92
DIRECTOR, OFFICE OF TRAFFIC & SAFETY

MARYLAND DEPARTMENT OF TRANSPORTATION
OFFICE OF TRAFFIC & SAFETY
TRAFFIC ENGINEERING DESIGN DIVISION

MD 281 AND MD 781 (DELANCY RD)
CECIL COUNTY
TS-3279

SIGNAL# 07028101.81

DATE	DRAWN BY	CHECKED BY	CONTRACT NO.
11/92			CE-726-501-276