F.H.W.A. REGION NO.	STATE	FED. AID PROJ. NO.	SHEET NO.	TOTAL SHEETS
3	MD.			

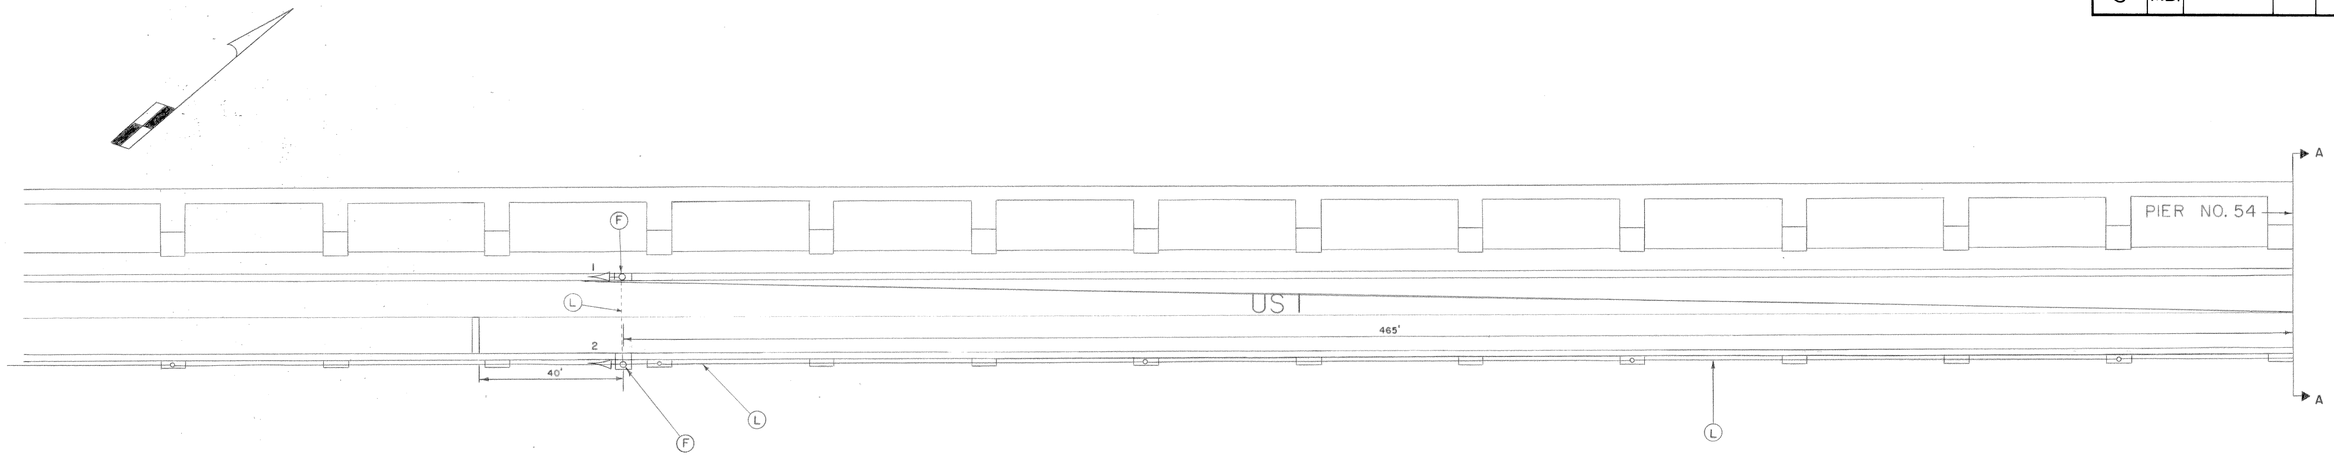

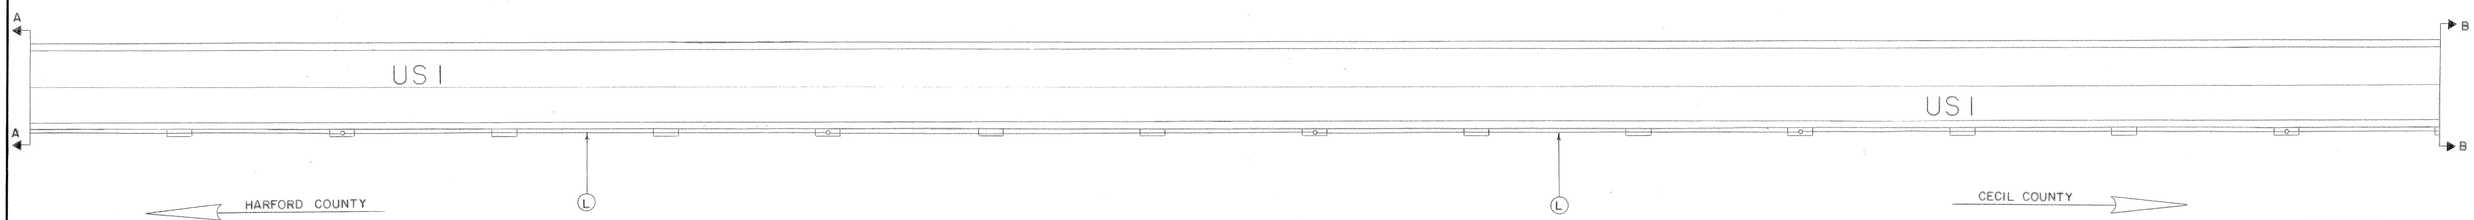

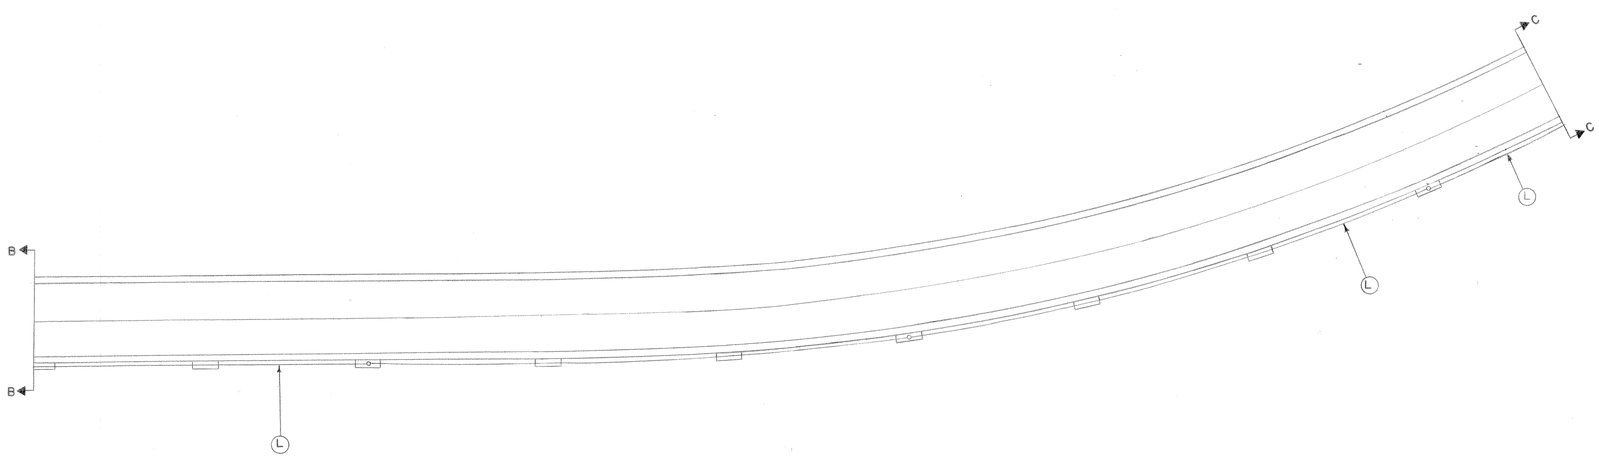

SIGNALS

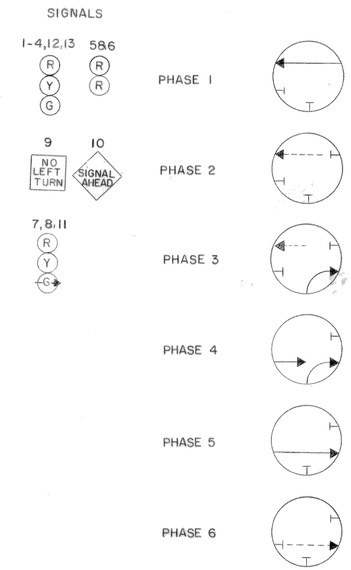

APPROVAL: REGIONAL TRAFFIC ENGINEER — John D. Forrest 1/30/76

APPROVAL: CHIEF BUREAU OF TRAFFIC ENGINEERING — Edward T. Pavlis Jr. 1/30/76

APPROVAL: ASS'T. CHIEF ENGINEER TRAFFIC — 1/30/76

REVISIONS

STATE OF MARYLAND
DEPARTMENT OF TRANSPORTATION
STATE HIGHWAY ADMINISTRATION

TRAFFIC DIVISION — BUREAU OF TRAFFIC ENGINEERING

US I & CONOWINGO DAM

SCALE	DATE	CONTRACT NO.
1"= 20'	11-17-75	BW 171 X-000-212

DRAWN BY: DODGE — COUNTY: HARFORD - CECIL

DESIGNED BY: K DODGE — SIGNAL NO.:

CHECKED BY: A. Budnichuk

DRAWING NO. TS-1384

BRUNING 44-511 19927