F.H.W.A. REGION NO.	STATE	FED. AID PROJ. NO.	SHEET NO.	TOTAL SHEETS
3	MD.	BR-F-123-1(6)		

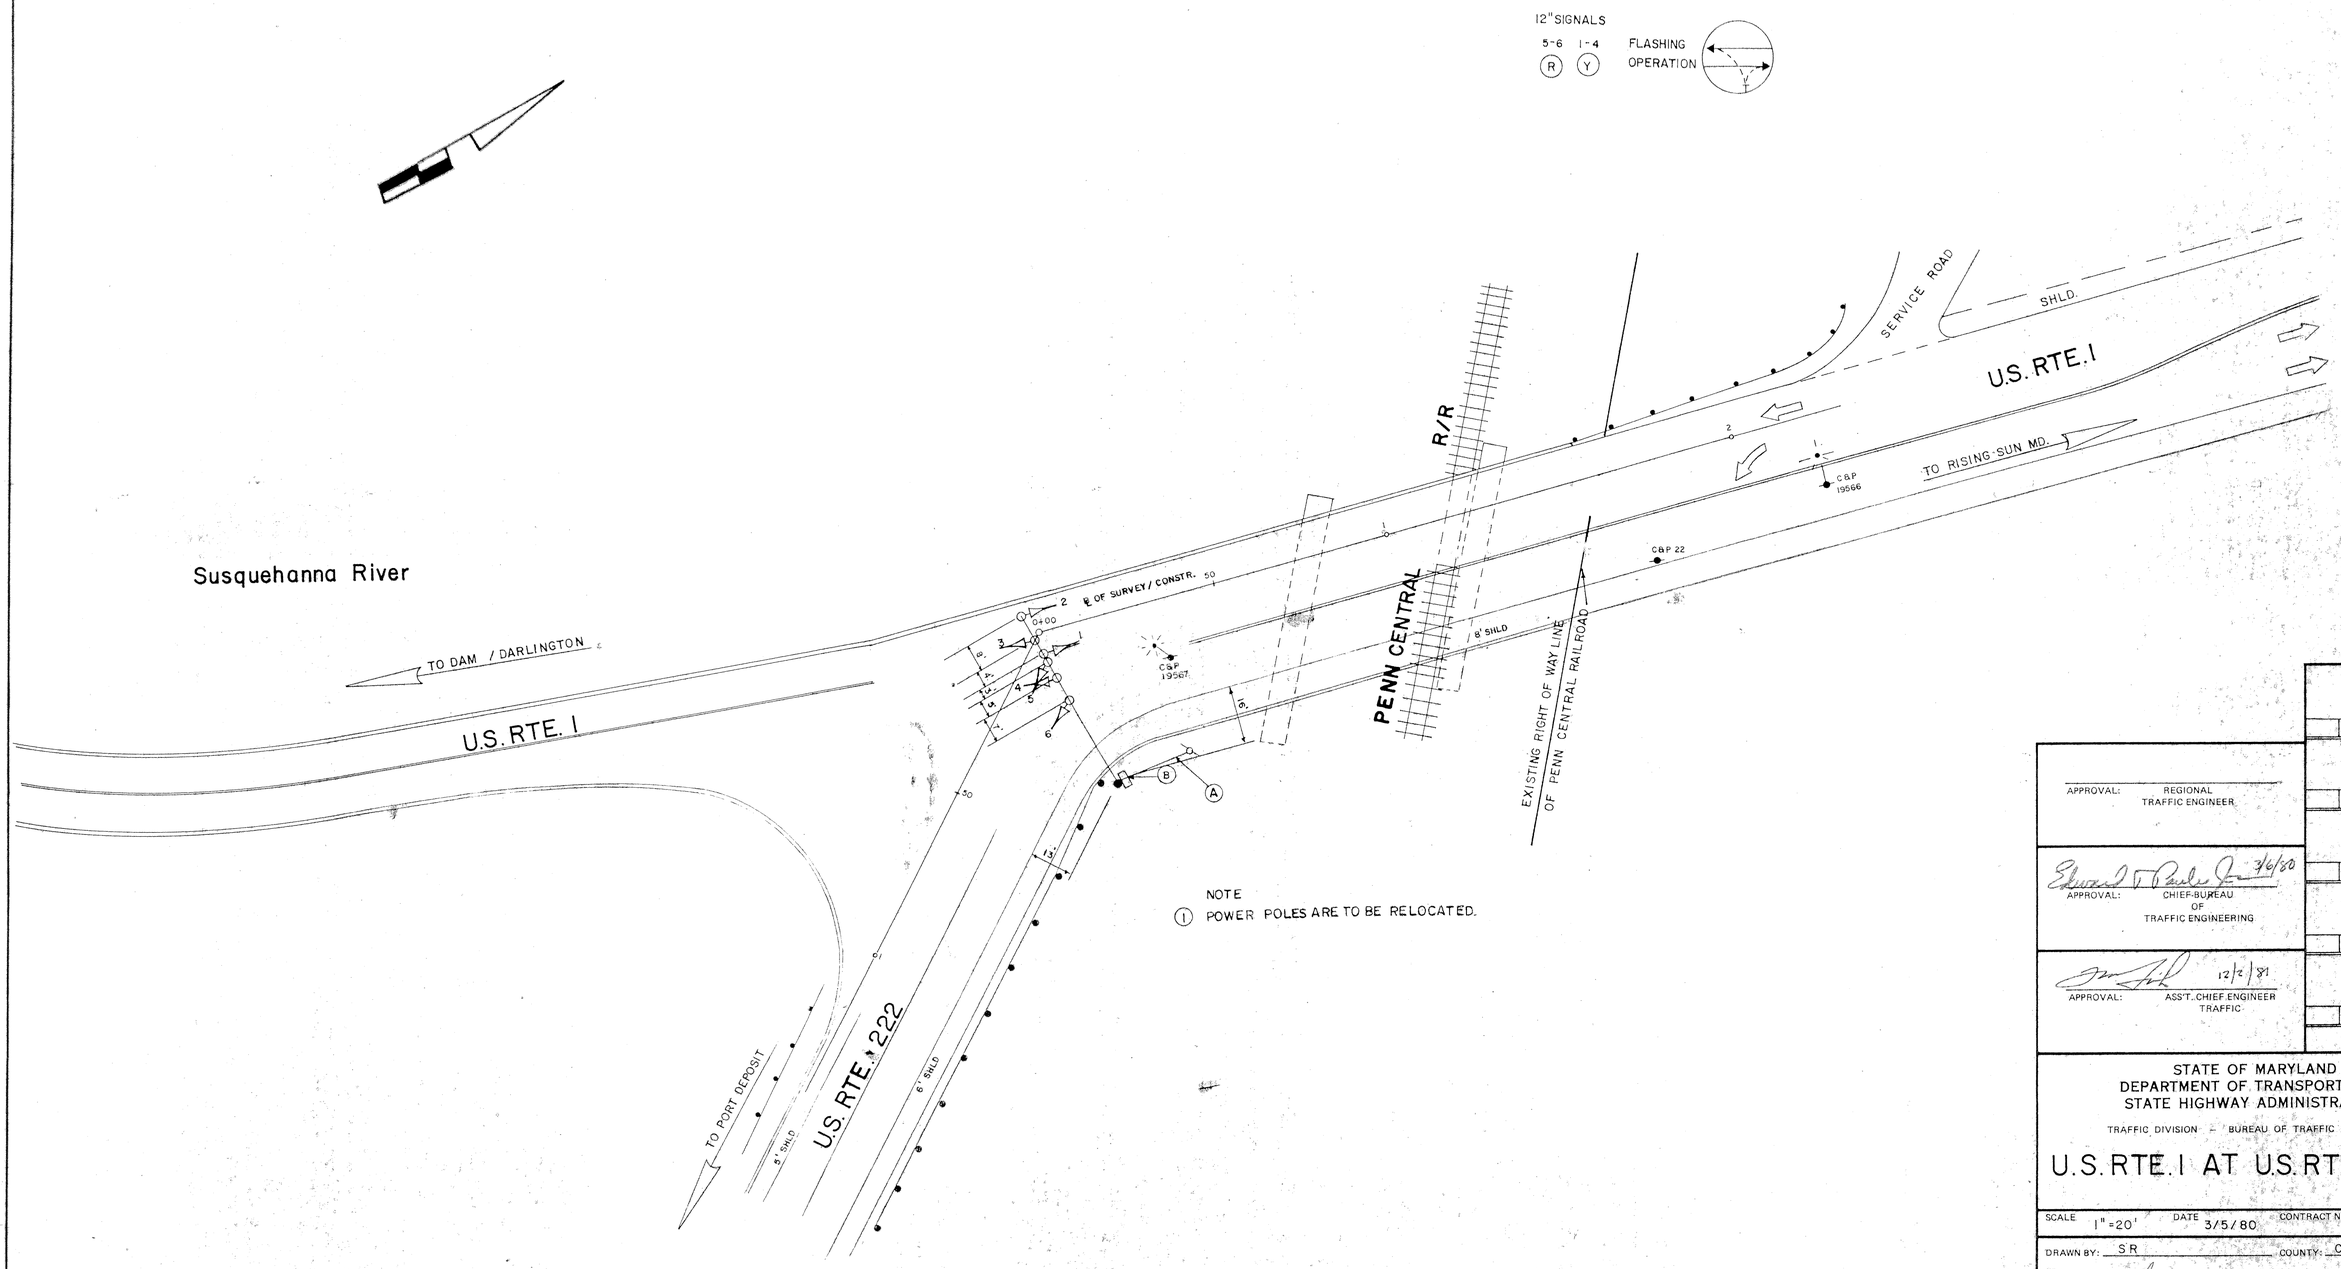

NOTE
(1) POWER POLES ARE TO BE RELOCATED.

APPROVAL: REGIONAL TRAFFIC ENGINEER

APPROVAL: Edward T. Paule Jr. 3/6/80 CHIEF-BUREAU OF TRAFFIC ENGINEERING

APPROVAL: 12/2/81 ASS'T. CHIEF ENGINEER TRAFFIC

REVISIONS

STATE OF MARYLAND
DEPARTMENT OF TRANSPORTATION
STATE HIGHWAY ADMINISTRATION

TRAFFIC DIVISION – BUREAU OF TRAFFIC ENGINEERING

U.S. RTE. 1 AT U.S. RTE. 222

SCALE 1" = 20' DATE 3/5/80 CONTRACT NO. CE 547-501-270

DRAWN BY: SR COUNTY: CECIL

DESIGNED BY: Steven A. Renzi SIGNAL NO.:

CHECKED BY: 12/7/81

DRAWING NO. TS-1762

BRUNING 44-511 19927

07000180H