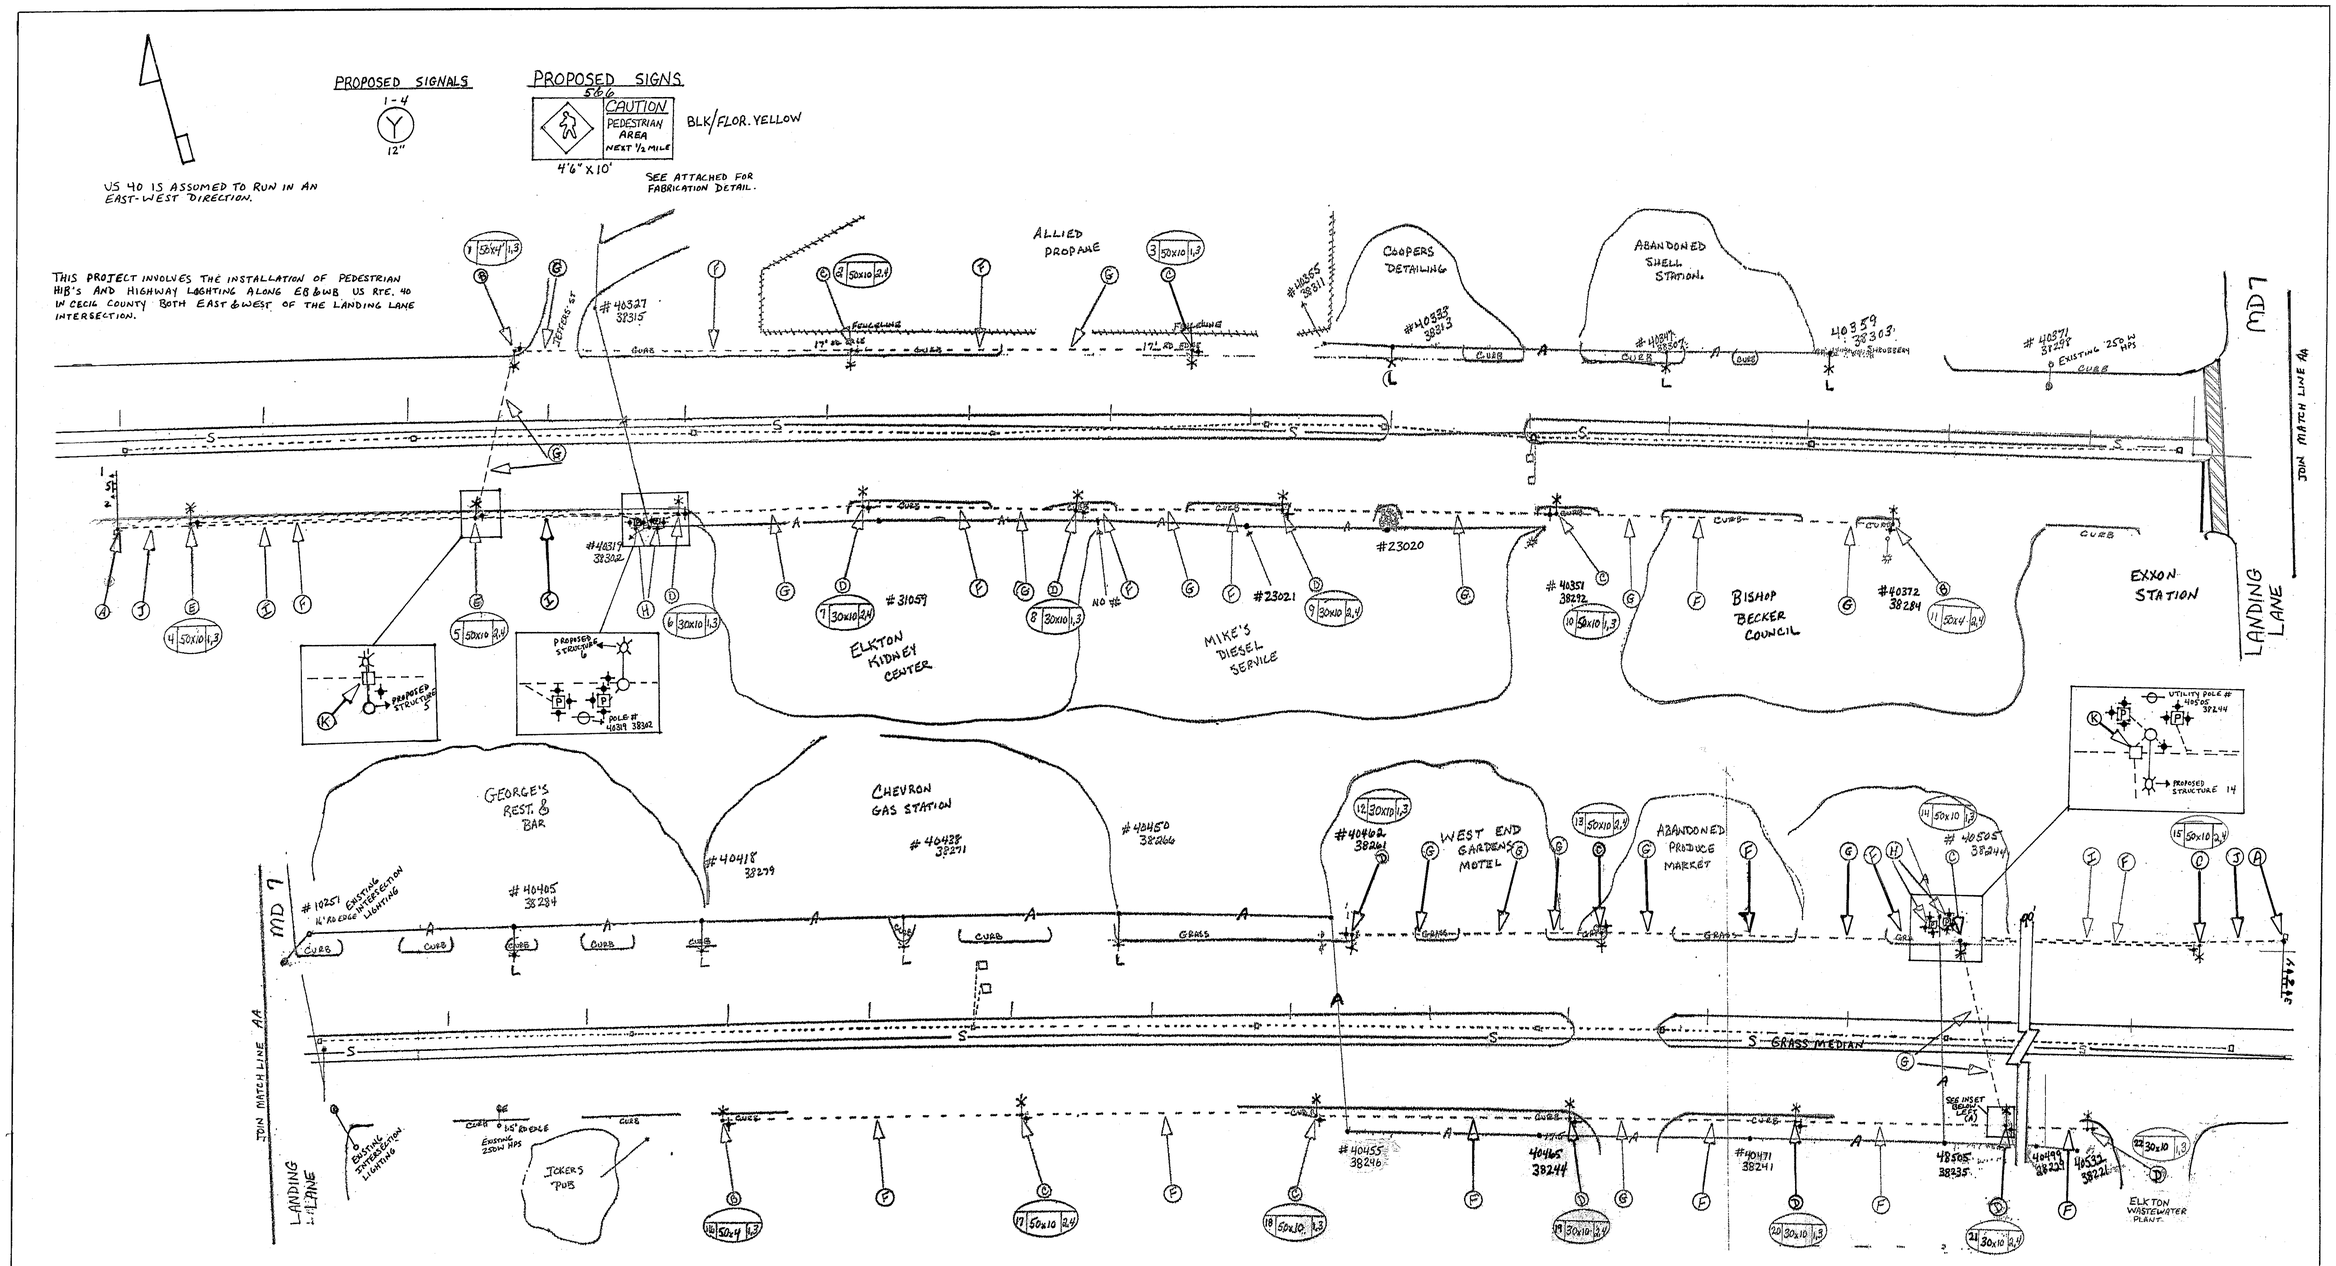

REVISIONS	APPROVALS
	TEAM LEADER, TRAFFIC ENGINEERING DESIGN DIVISION 7-10-00
	ASST. CHIEF TRAFFIC ENGINEERING DESIGN DIVISION 7-10-00
	CHIEF, TRAFFIC ENGINEERING DESIGN DIVISION 7/10/00
	DIRECTOR, TRAFFIC & SAFETY 7/10/00

MARYLAND DOT - STATE HIGHWAY ADMINISTRATION
Office of Traffic & Safety
US 40 @ LANDING LANE 1500' EAST AND WEST
LIGHTING AND PEDESTRIAN HIB's

DRAWN BY: C. STRAIN	F.A.P. NO. CE790 A55/B55	TS NO. 4735	SHEET NO. 1 OF 2
CHECKED BY: C. RUPP	S.H.A. NO.		
SCALE: 1:50	COUNTY: CECIL	T.I.M.S. NO. E 040	
DATE: 6/27/00	LOG MILE:		