F H WA REGION NO	STATE	FED. AID PROJ. NO	SHEET NO.	TOTAL SHEETS
3	MD.			

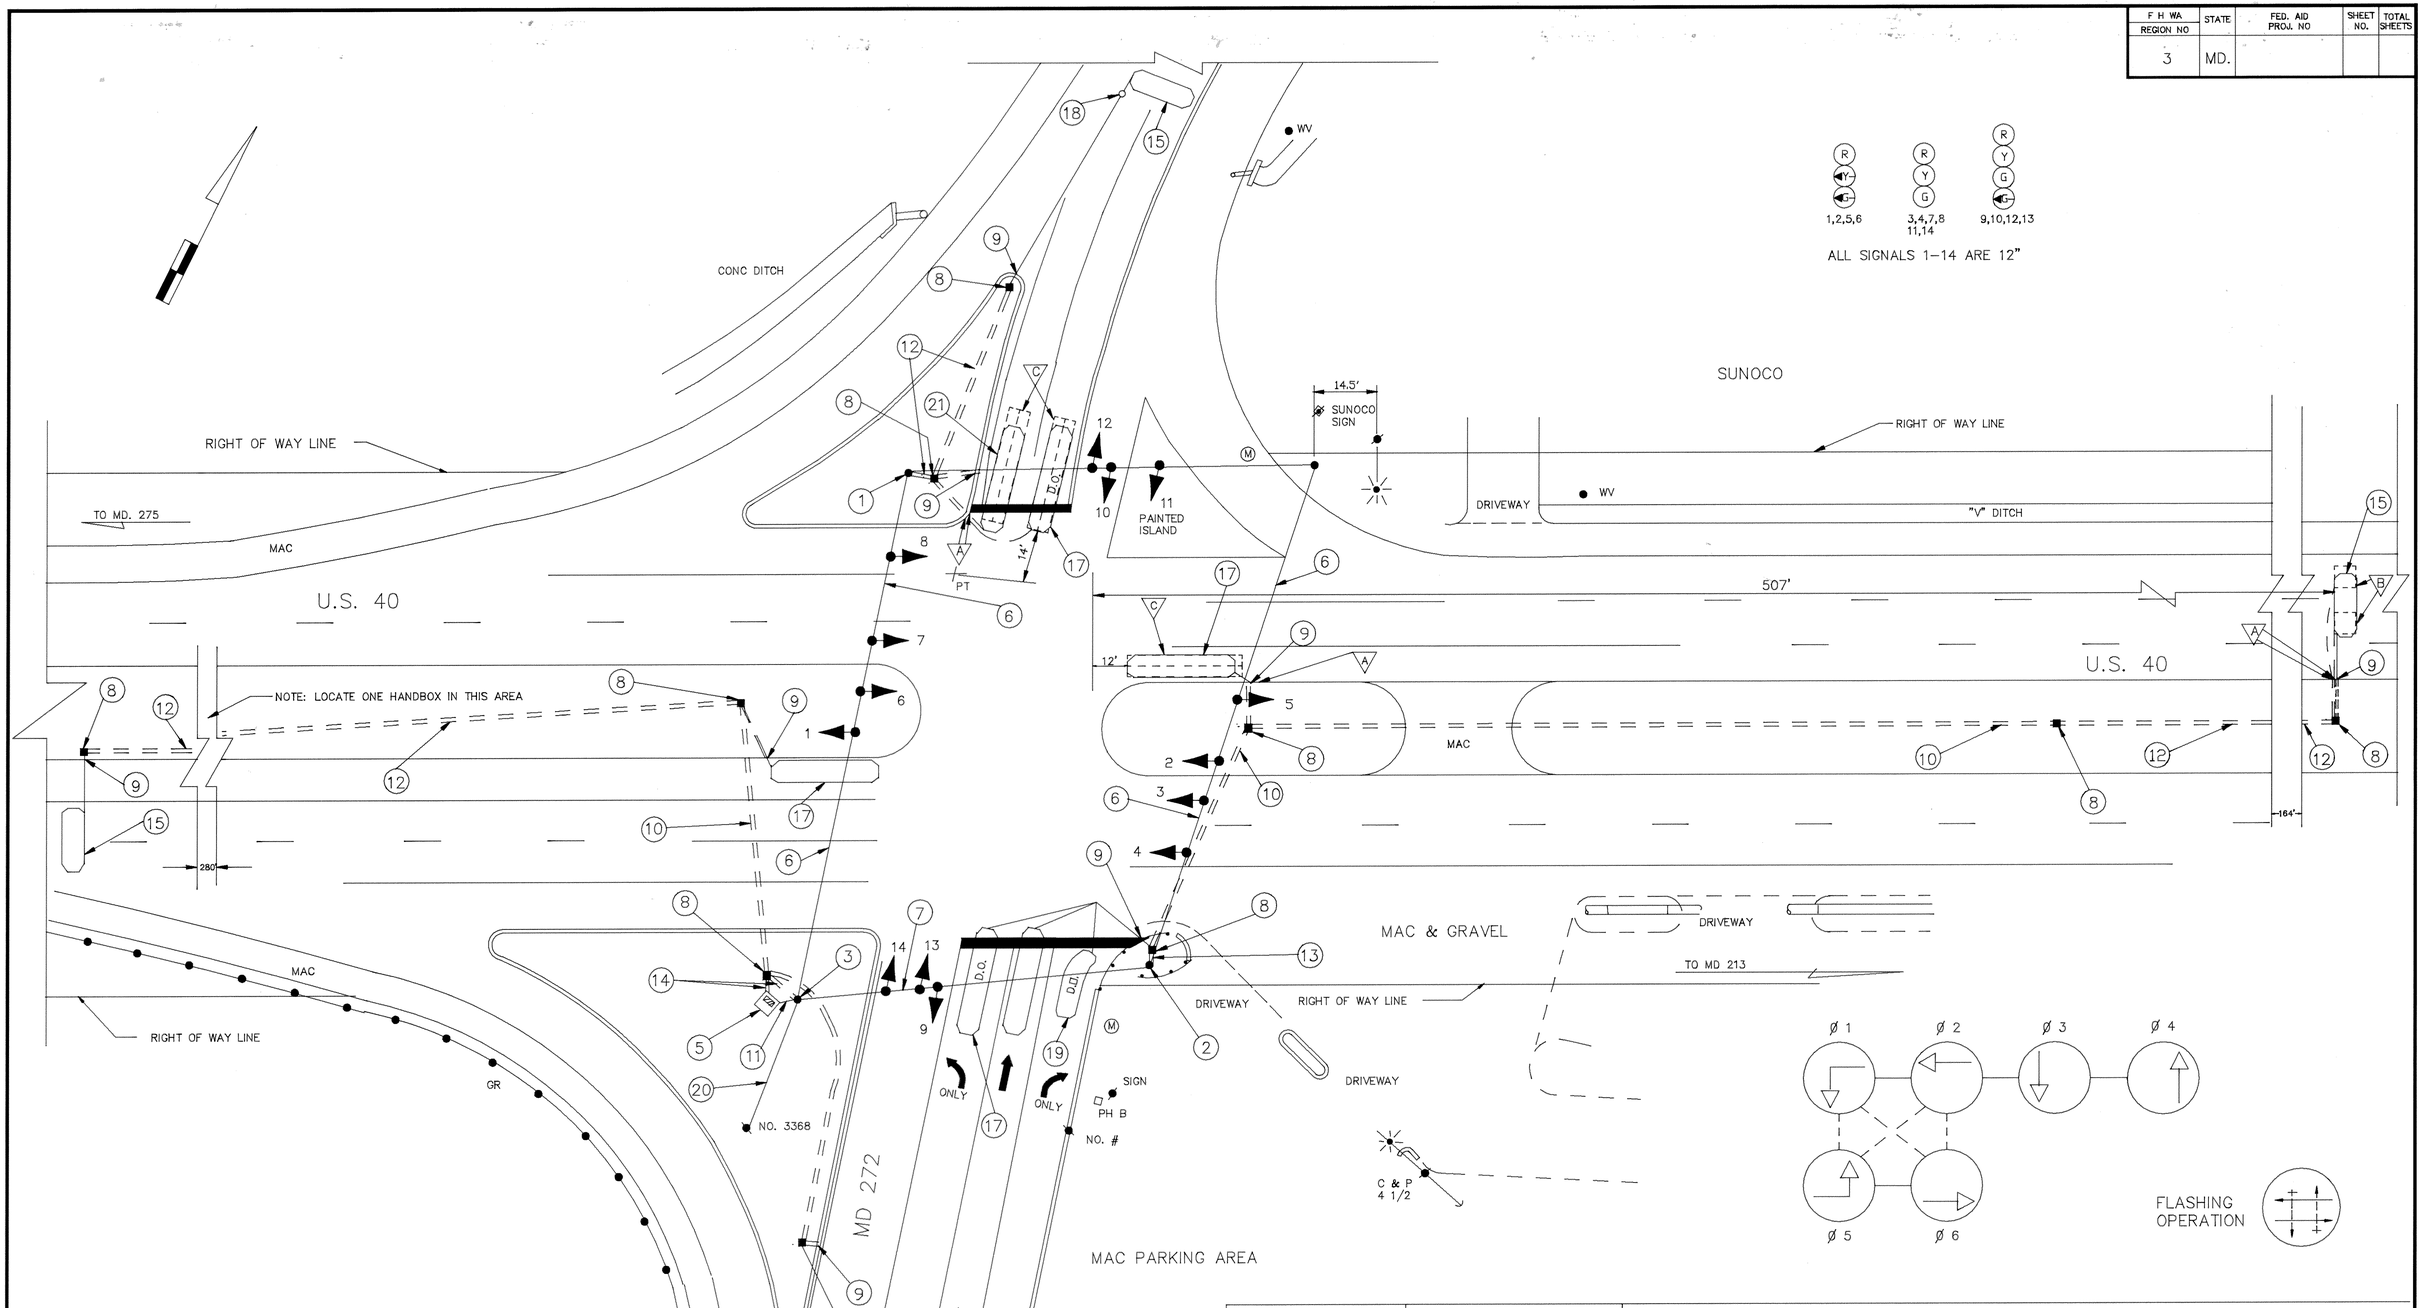

REVISIONS	APPROVALS
2-8-88 RECUT LOOPS DUE TO PAVING. CE 693-501-277	DIMITRIOS A. ZAFIRIS — CHIEF, SIGNAL DESIGN SECTION
	ROBERT S. KIEL — ASST. DISTRICT ENGINEER, TRAFFIC
	EDWARD T. PAULIS JR. — CHIEF, BUREAU OF TRAFFIC ENGINEERING
	THOMAS HICKS — DEPUTY CHIEF ENGINEER, OFFICE OF TRAFFIC

MARYLAND DEPARTMENT OF TRANSPORTATION
STATE HIGHWAY ADMINISTRATION – OFFICE OF TRAFFIC
BUREAU OF TRAFFIC ENGINEERING

DRAWN BY CGH SPR BT
DES. BY:
CHK. BY:
(ORIGINAL ON FILE)

US 40 and MD 272

COUNTY: CECIL

DATE: 3-15-88
SCALE: 1"=20'
F.A.P. NO.
S.H.A. NO.

TS/FILE NO. 296 C

SHEET NO. ___ OF ___

07004008.35