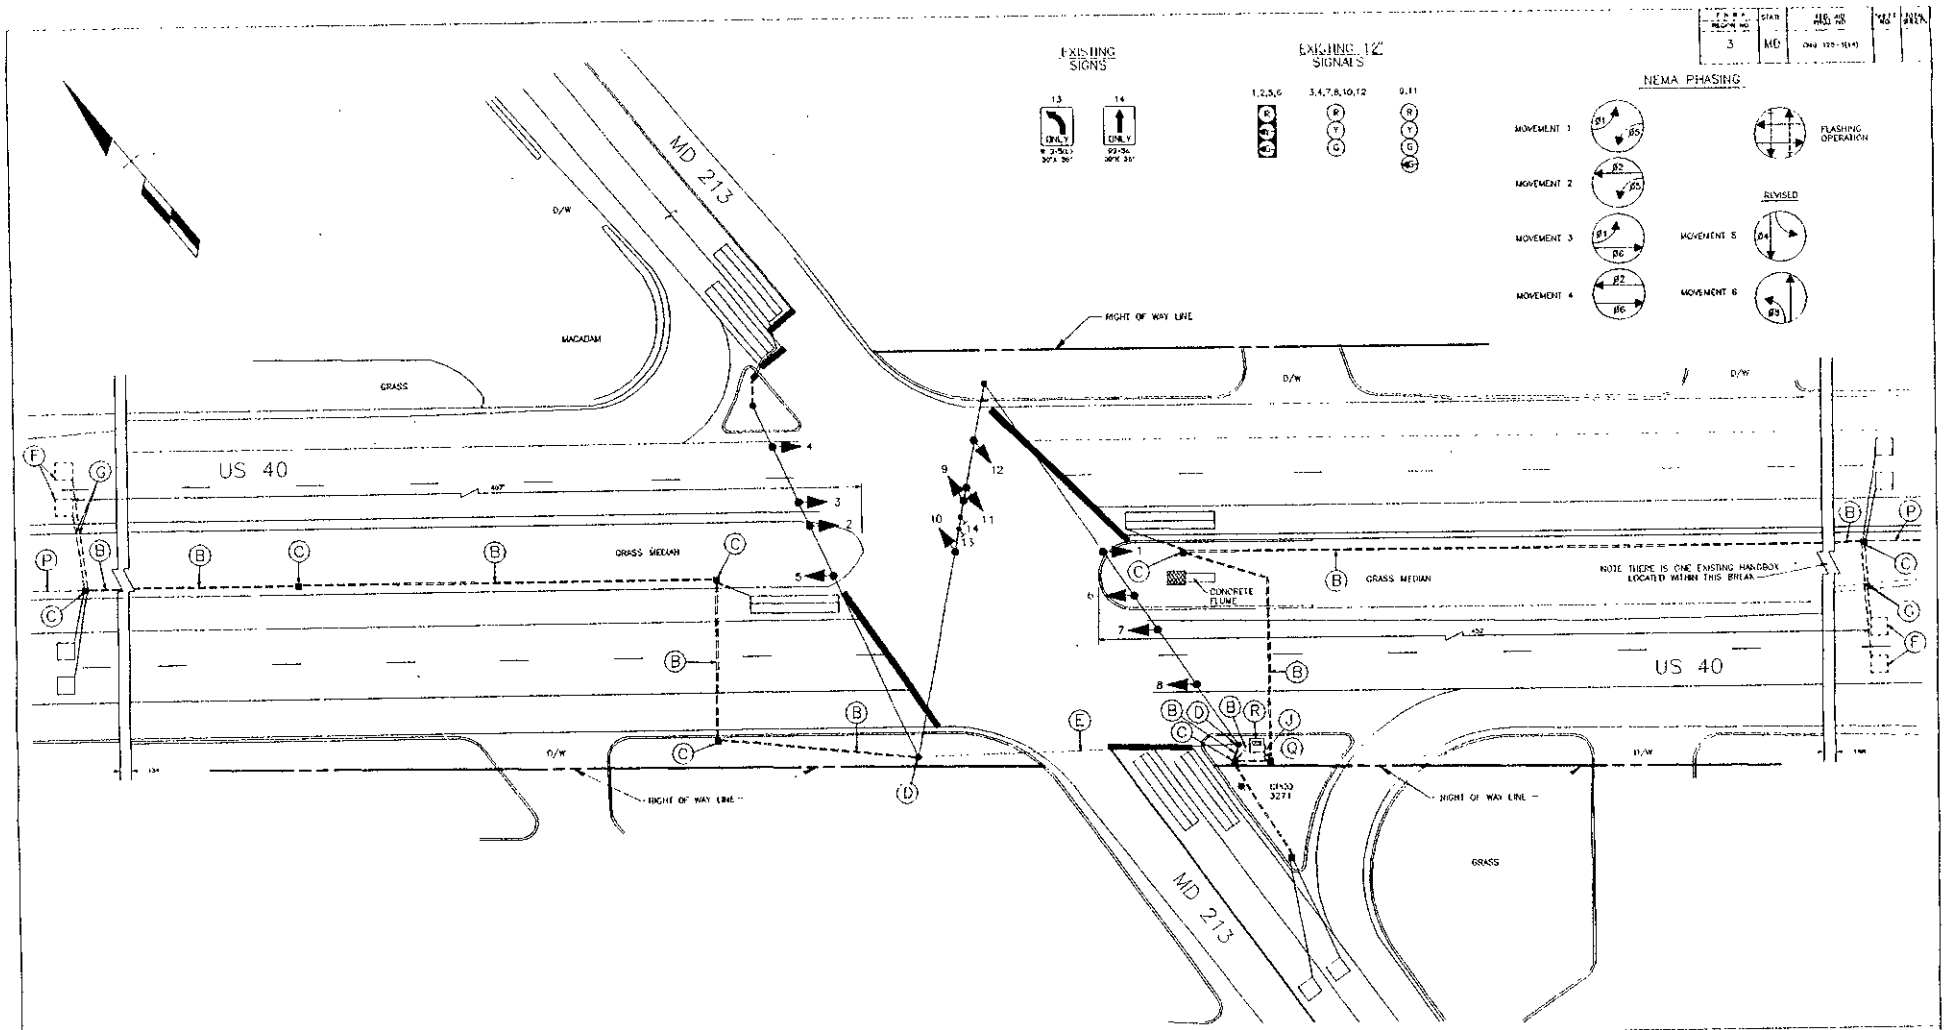

LEGEND OF UNDERGROUND AND OVERHEAD UTILITIES

AERIAL CABLE	A	A	A
ELECTRIC	E	E	E
TELEPHONE	T	T	T
GAS	G	G	G
SEWER	S	S	S
WATER	W	W	W
CABLE TV	TV	TV	TV

30 0 50 100 FEET

SCALE

STREET TRAFFIC STUDIES, LTD.
Gateway International
1302 Concourse Drive, Suite 104
Linthicum, Maryland 21090
(410) 859-9553

REVISIONS

APPROVALS

CHIEF, SIGNAL DESIGN SECTION
ASST. DISTRICT ENGINEER, TRAFFIC
CHIEF, TRAFFIC ENGINEERING DESIGN DIVISION
DIRECTOR, OFFICE OF TRAFFIC AND SAFETY

ORIGINAL ON FILE

MDOT - STATE HIGHWAY ADMINISTRATION

Office of Traffic and Safety

TRAFFIC ENGINEERING DESIGN DIVISION

SIGNAL NO.
LOG MILE: 07004014.99

DRAWN BY: J. SPENCE
DES. BY: E.M. MILESKY
CHK. BY:

US 40 AND MD 213

COUNTY CECIL

DATE: 6-10-78
SCALE: 1"=20'
F.A.P. NO.
S.H.A. NO. AW-246X-000-285
TS/STD. NO. TS-272E
SHEET NO. ___ OF ___