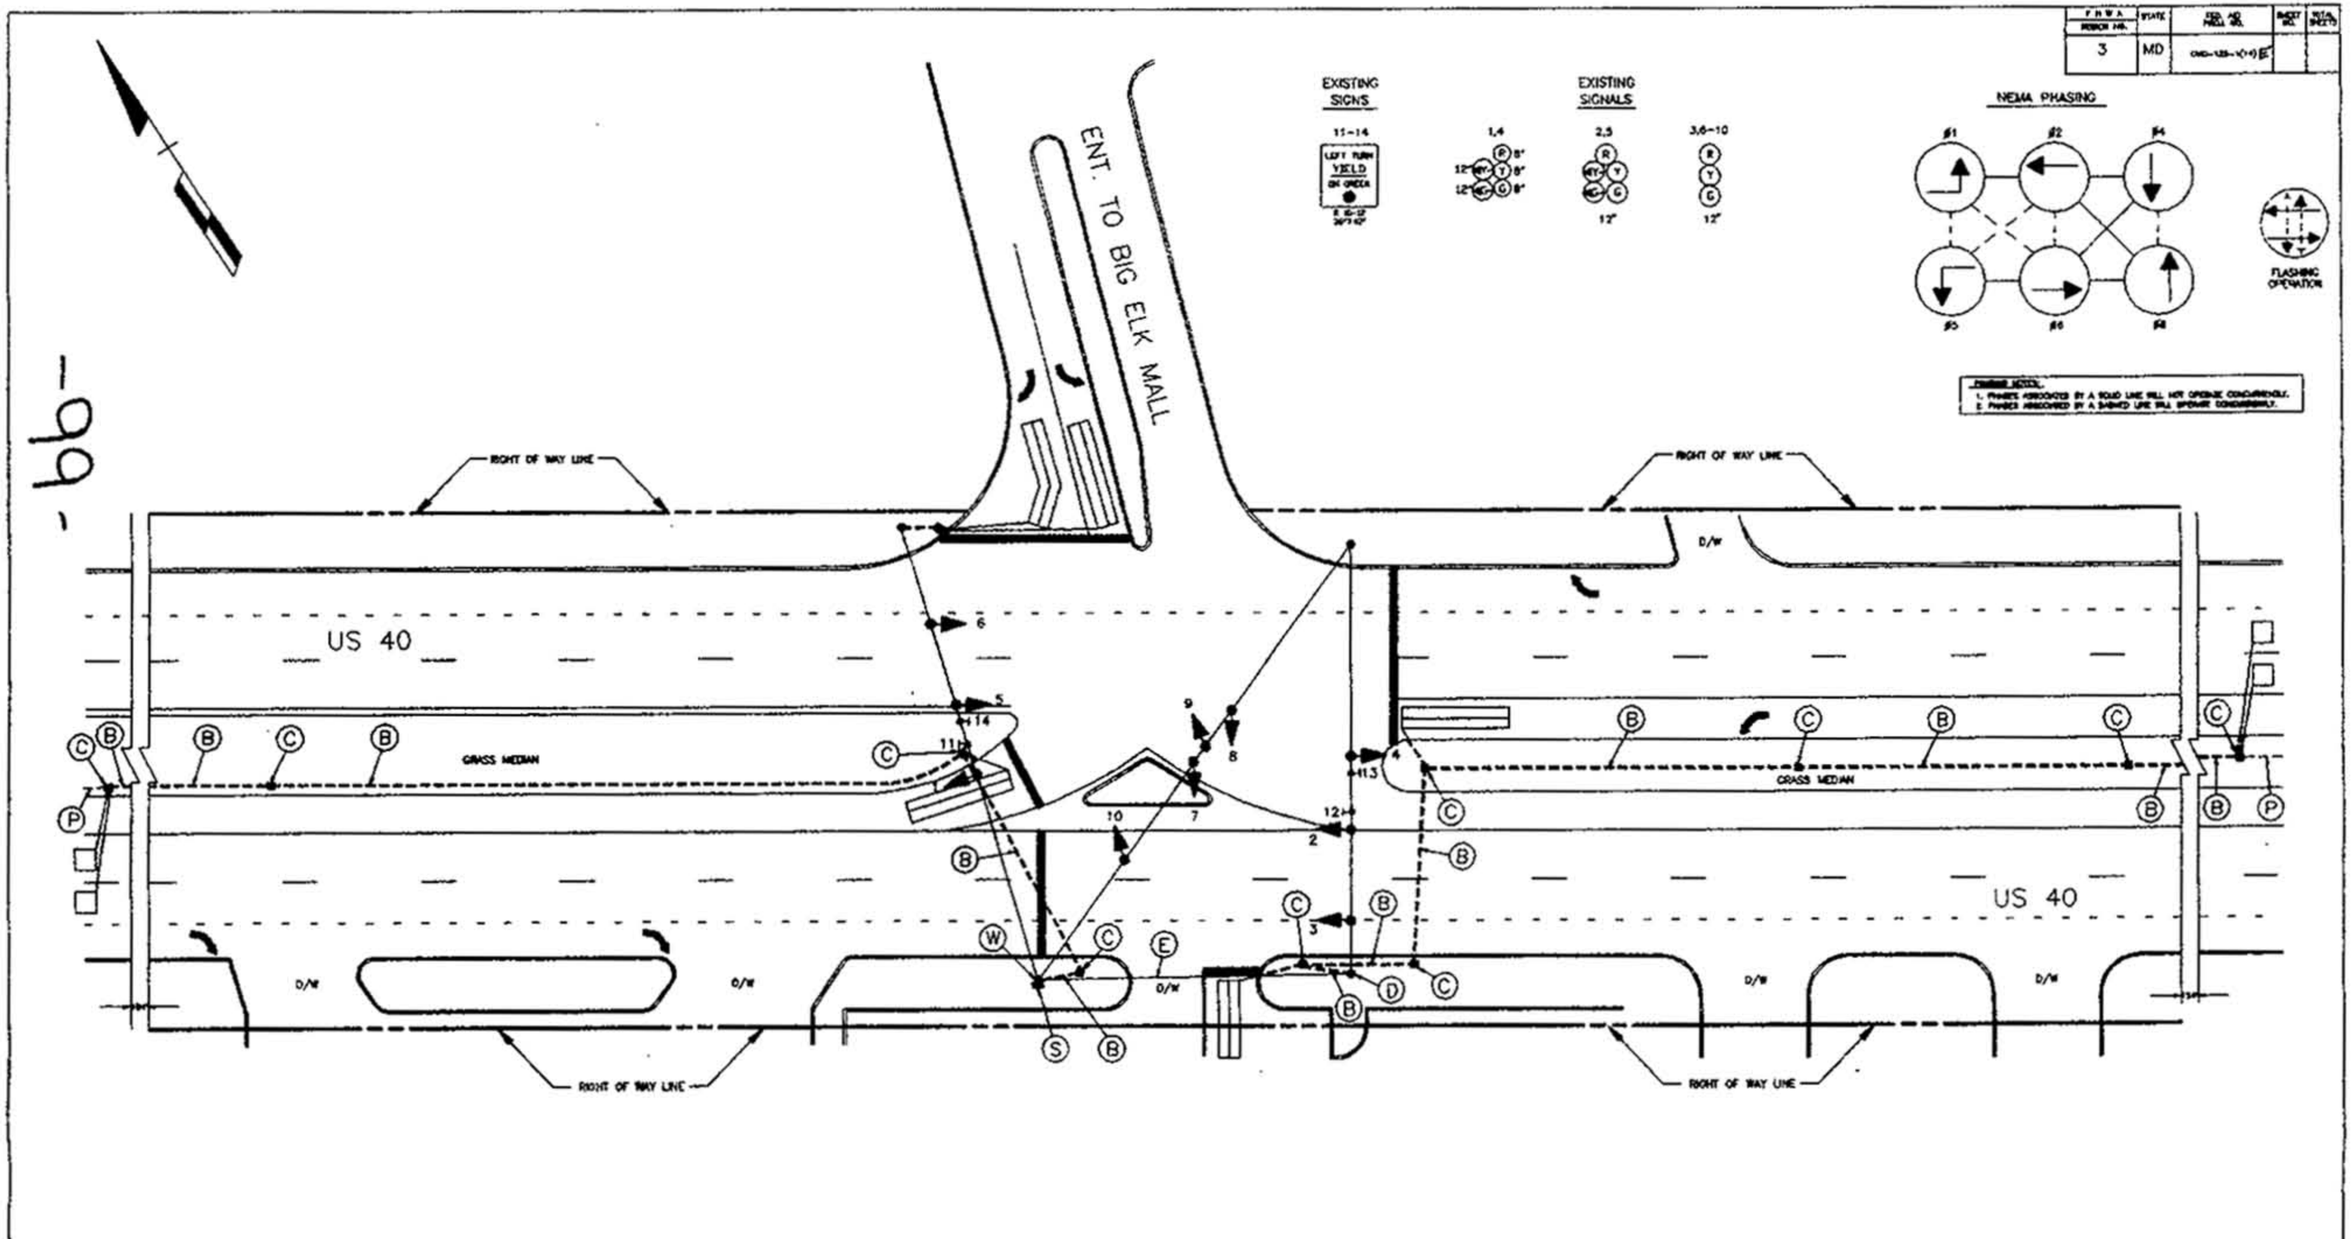

LEGEND OF UNDERGROUND AND OVERHEAD UTILITIES

AERIAL CABLE	A — A — A
ELECTRIC	E — E — E
TELEPHONE	T — T — T
GAS	G — G — G
SEWER	S — S — S
WATER	W — W — W
CABLE TV	TV — TV — TV

30 0 50 100 FEET

SCALE

STREET TRAFFIC STUDIES, LTD.
Gateway International
1302 Concourse Drive, Suite 104
Linthicum, Maryland 21090
(410) 859-3553

REVISIONS

APPROVALS

ORIGINAL ON FILE

MDOT – STATE HIGHWAY ADMINISTRATION
Office of Traffic and Safety
TRAFFIC ENGINEERING DESIGN DIVISION

SIGNAL NO.:
LOG MILE: 07004015.54

DRAWN BY: RICHARDSON
DES. BY:
CHK. BY: S. RENZI

US 40 AND ENTRANCE TO BIG ELK MALL
COUNTY CECIL

DATE: 3-10-87
SCALE: 1"=20'
F.A.P. NO. 072063
S.H.A. NO. CE-698-509-285
TS/STD. NO. TS-2296B
SHEET NO. ___ OF ___

-99-