F.H.W.A. REGION NO.	STATE	FED. AID PROJ. NO.	SHEET NO.	TOTAL SHEETS
3	MD	CMD-125-1(14)		

EXISTING SIGNALS

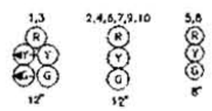

EXISTING SIGNS

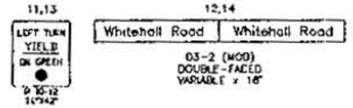

NEMA PHASING

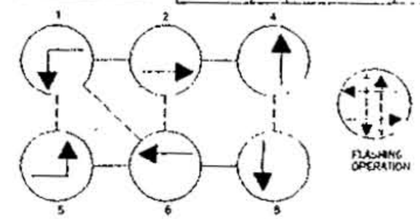

TIMING NOTES
1 PHASES ASSOCIATED BY A SOLID LINE WILL NOT OPERATE CONCURRENTLY
2 PHASES ASSOCIATED BY A DASHED LINE WILL OPERATE CONCURRENTLY

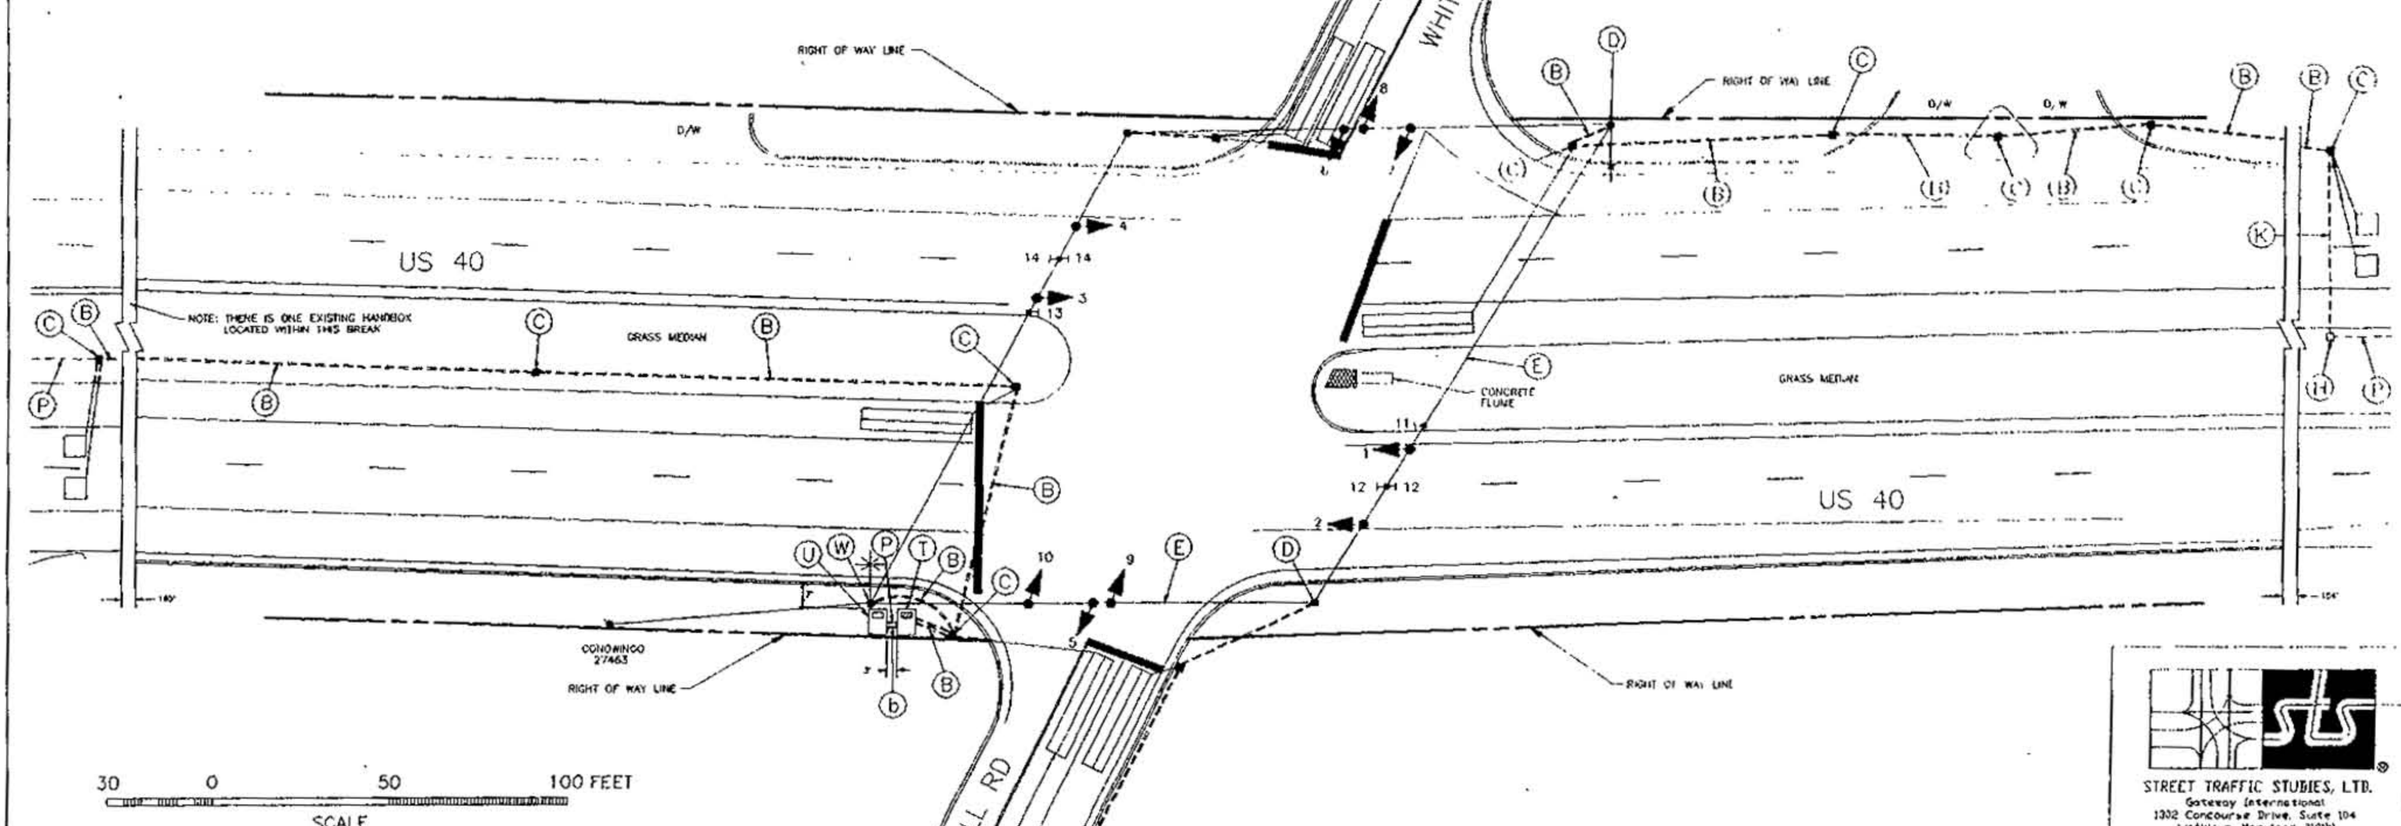

STREET TRAFFIC STUDIES, LTD.
Gateway International
1302 Concourse Drive, Suite 104
Linthicum, Maryland 21090
(410) 859-3553

LEGEND OF UNDERGROUND AND OVERHEAD UTILITIES

AERIAL CABLE	—A—A—A
ELECTRIC	—E—E—E
TELEPHONE	—T—T—T
GAS	—G—G—G
SEWER	—S—S—S
WATER	—W—W—W
CABLE TV	—TV—TV—TV

REVISIONS	APPROVALS
7-14-82 F.A.P. NO. CMD-125-1(14) INSTALL TELEMETRY CABLE AND ASPHALT SHA NO. CE-725-501-383	CHIEF, SIGNAL DESIGN SECTION ASST. DIVISION ENGINEER, TRAFFIC CHIEF, TRAFFIC ENGINEERING DESIGN DIVISION DIRECTOR, OFFICE OF TRAFFIC AND SAFETY ORIGINAL ON FILE

MDOT – STATE HIGHWAY ADMINISTRATION
Office of Traffic and Safety
TRAFFIC ENGINEERING DESIGN DIVISION

DRAWN BY: W. RICHARDSON
DES. BY:
CHK. BY:

US 40 AND WHITEHALL RD
07004015.44
COUNTY CECIL

DATE: 1-6-87
SCALE: 1" = 20'
F.A.P. NO.
S.H.A. NO. CE-696-501-285

TS/STD. NO. TS-2259B

SHEET NO. ___ OF ___