FHWA REGION NO.	STATE	FED. AID PROJ. NO.	SHEET NO.	TOTAL SHEETS
3	MD	CMG-129-1(14)E		

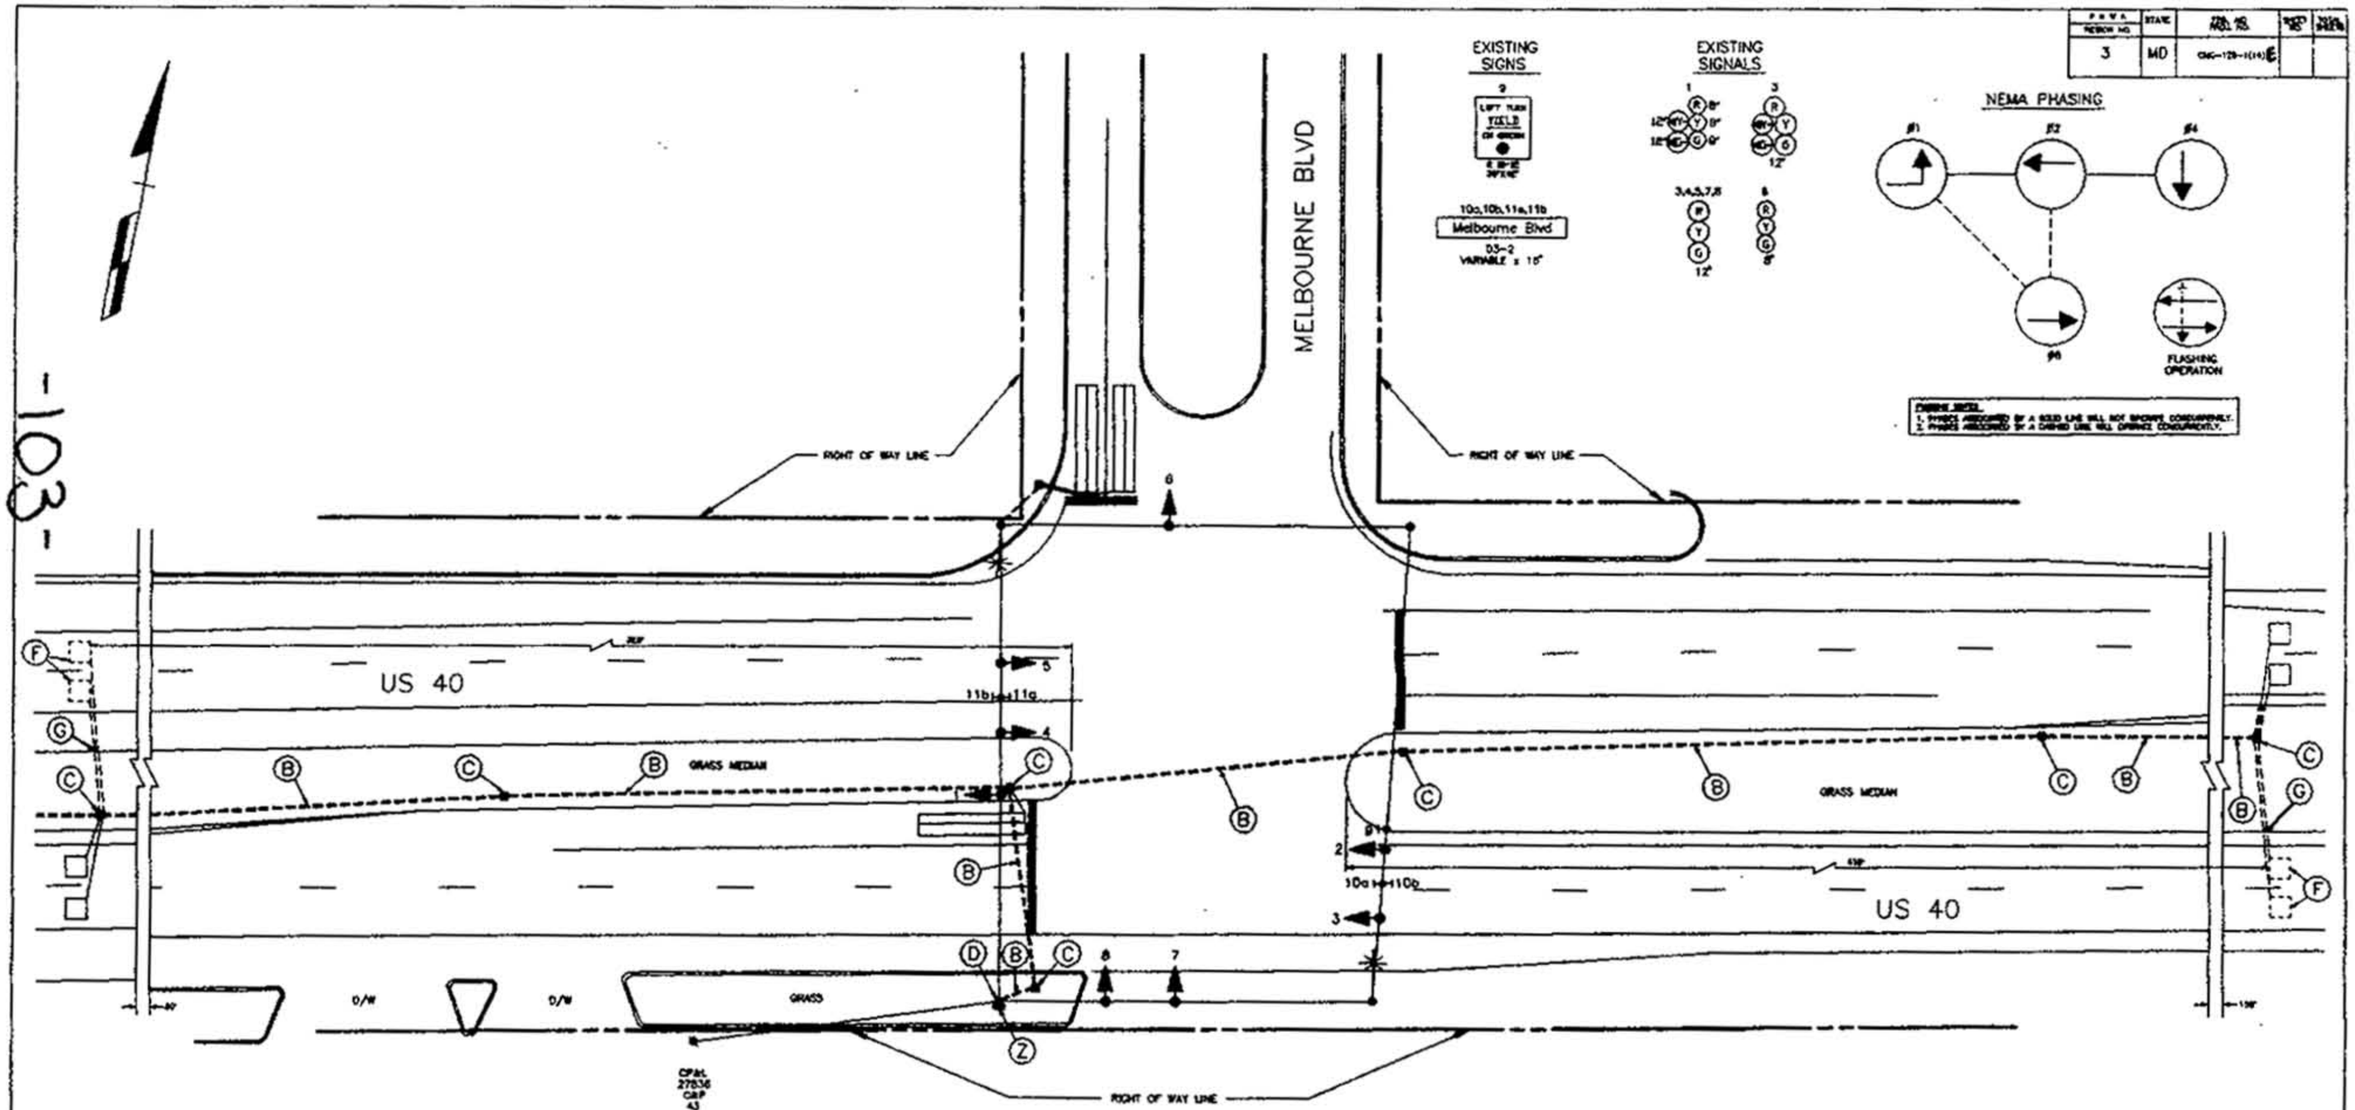

NOTE: THE EXISTING UNDERGROUND INTERCONNECT CABLE TO US 40 AND MD 7 SHALL BE UTILIZED.

LEGEND OF UNDERGROUND AND OVERHEAD UTILITIES

AERIAL CABLE	—A—A—A
ELECTRIC	—E—E—E
TELEPHONE	—T—T—T
GAS	—G—G—G
SEWER	—S—S—S
WATER	—W—W—W
CABLE TV	—TV—TV—TV

30 0 50 100 FEET

SCALE

STREET TRAFFIC STUDIES, LTD.
Gateway International
3302 Concourse Drive, Suite 104
Linthicum, Maryland 21090
(410) 859-3553

REVISIONS

APPROVALS

DIRECTOR, OFFICE OF TRAFFIC AND SAFETY

MDOT – STATE HIGHWAY ADMINISTRATION

Office of Traffic and Safety

TRAFFIC ENGINEERING DESIGN DIVISION

DRAWN BY: ROBERT RUSSELL
DES. BY: JUAN A. SANTA
CHK. BY:

US 40 AND MELBOURNE BLVD
COUNTY CECIL

DATE: 10-2-91
SCALE: 1"=20'
F.A.P. NO.
S.H.A. NO.
TS/STD. NO. 2378A
SHEET NO. ___ OF ___