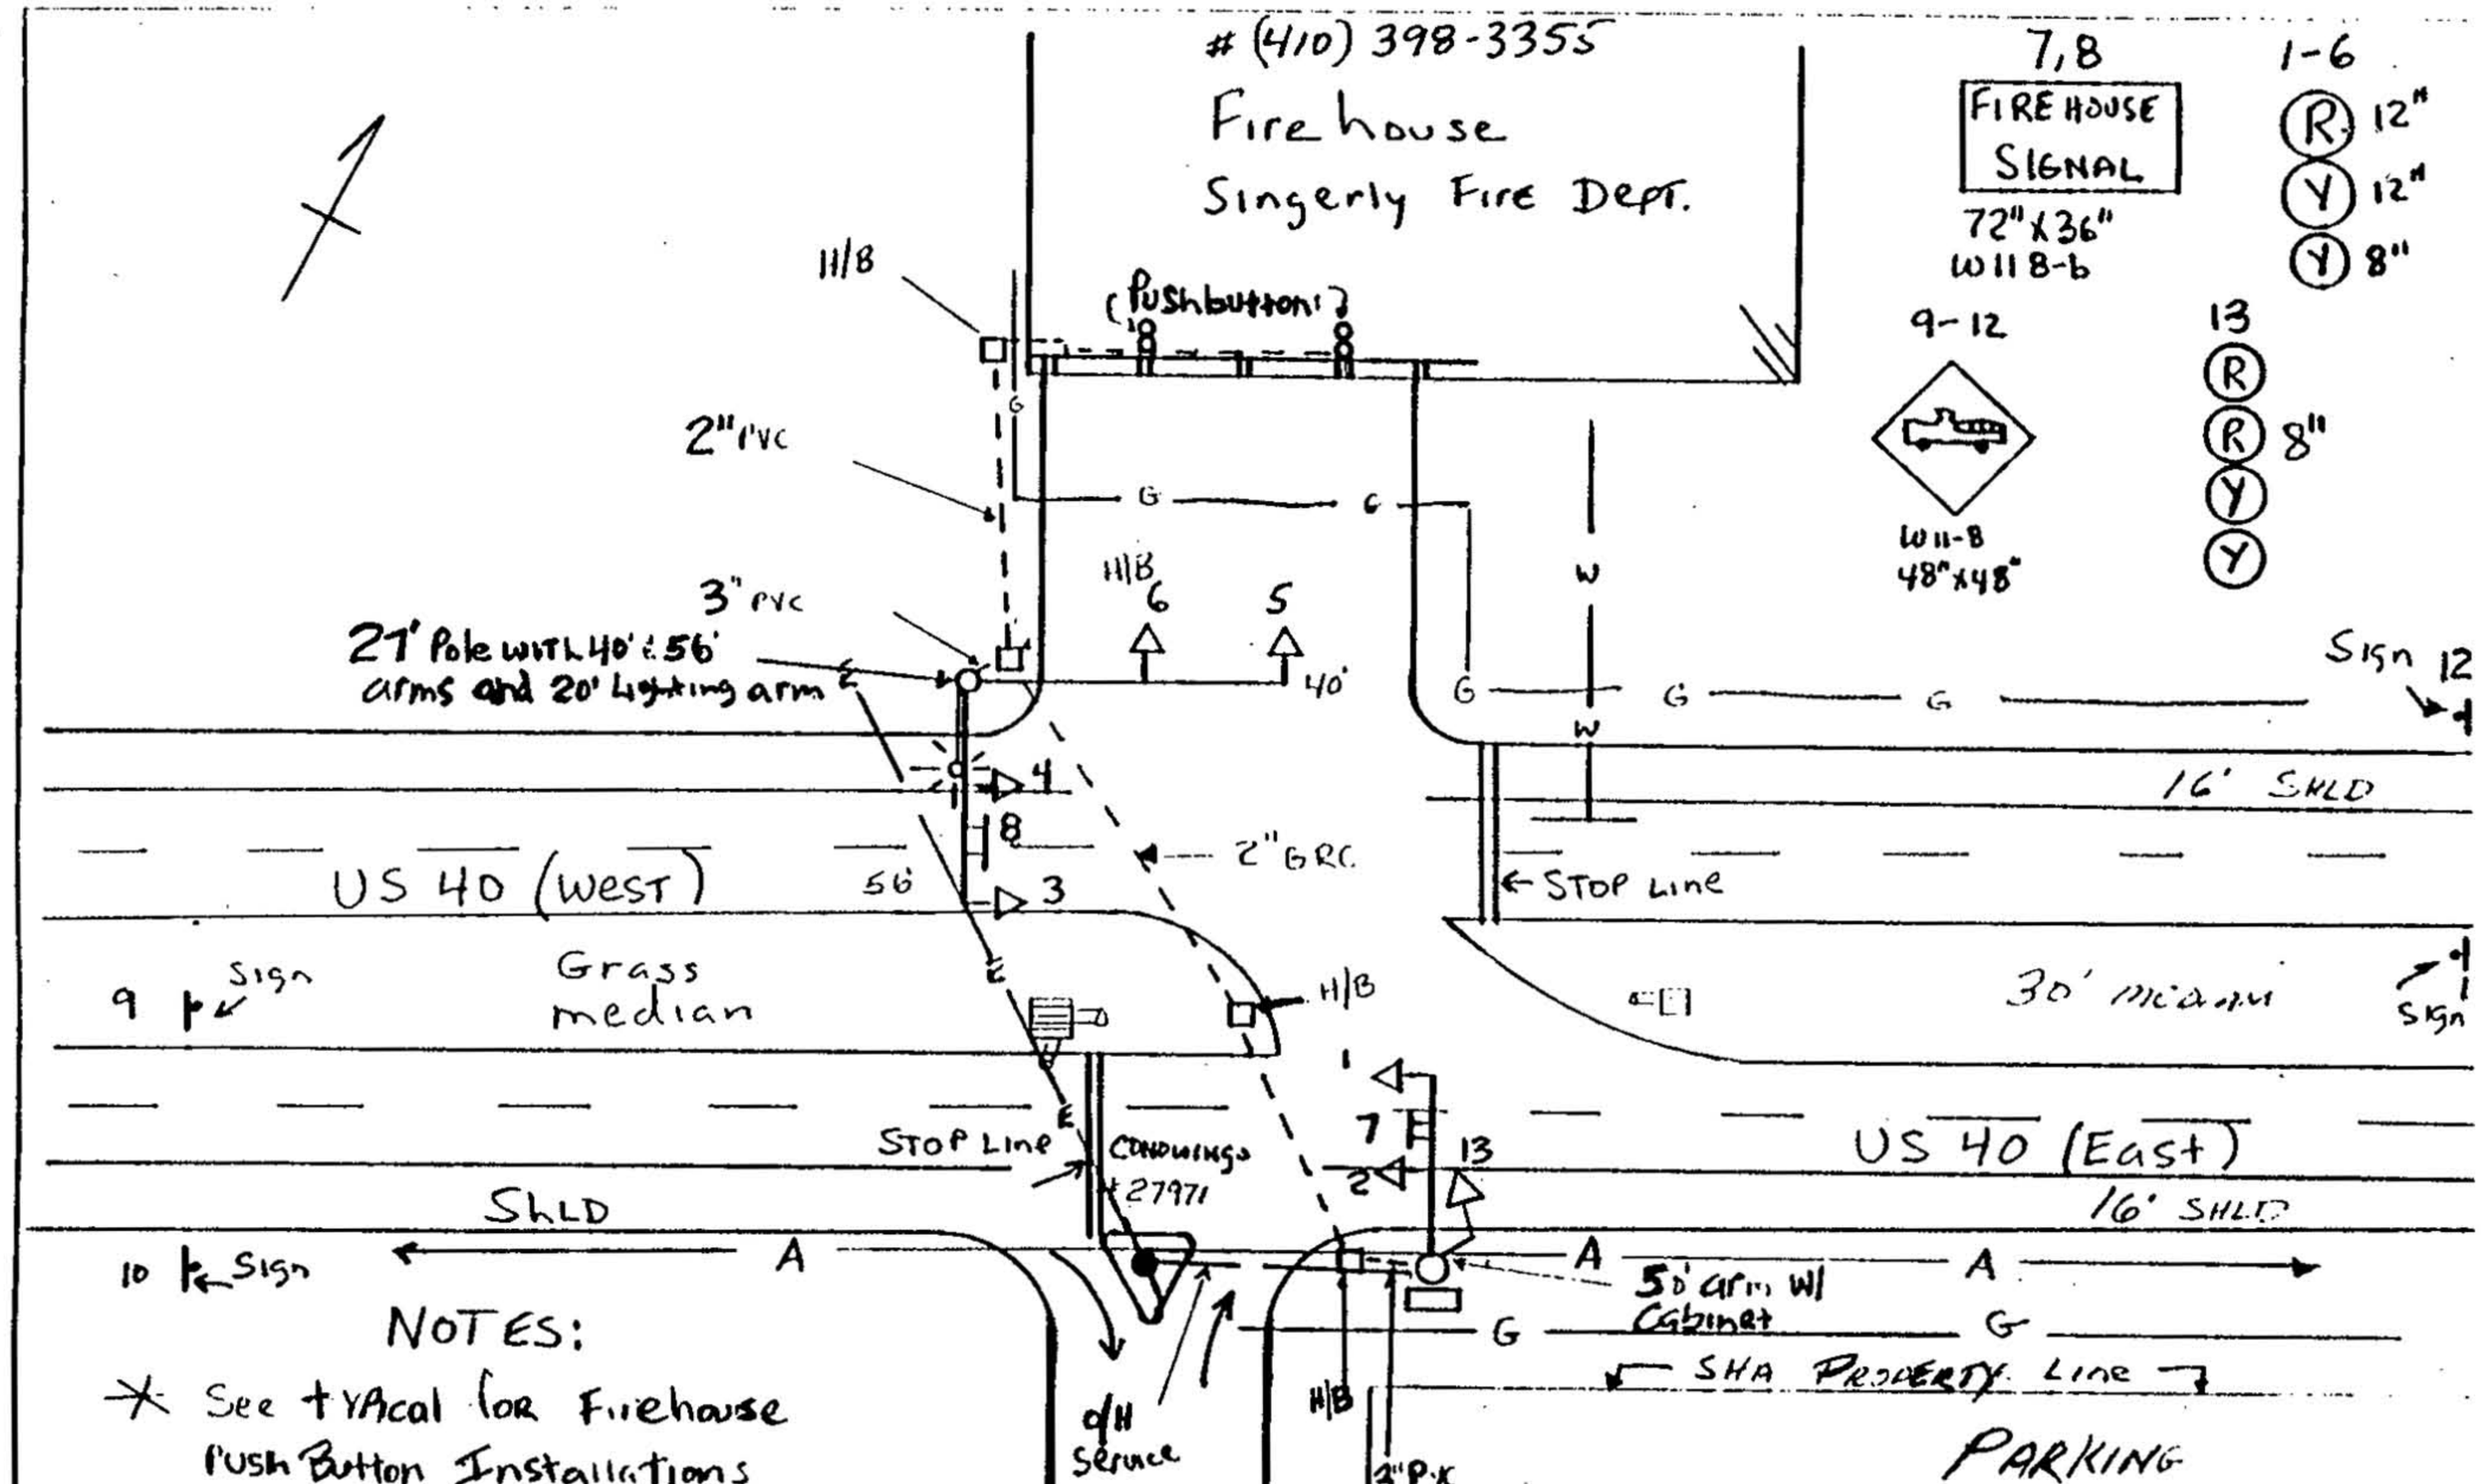

MARYLAND DEPARTMENT OF TRANSPORTATION OFFICE OF TRAFFIC TRAFFIC ENGINEERING DIVISION		
US 40 @ Ent. Singerly Fire Dept.		
Cecil Co.		No Scale
DATE 11/6/91	DRAWN BY S. Renzi	CONTRACT NO. ~~OT-2-90~~ CE-727 451-28