K&E BALTIMORE 17-0153 PHOENIX 10-75 MC 4156

F.H.W.A. REGION NO.	STATE	FED. AID PROJ. NO.	SHEET NO.	TOTAL SHE
3	MD.		3	6

NOTE: 1 STRIPING AND STOPBARS SHOWN ON DRAWING ARE PROPOSED AND ARE TO BE INSTALLED BY OTHERS

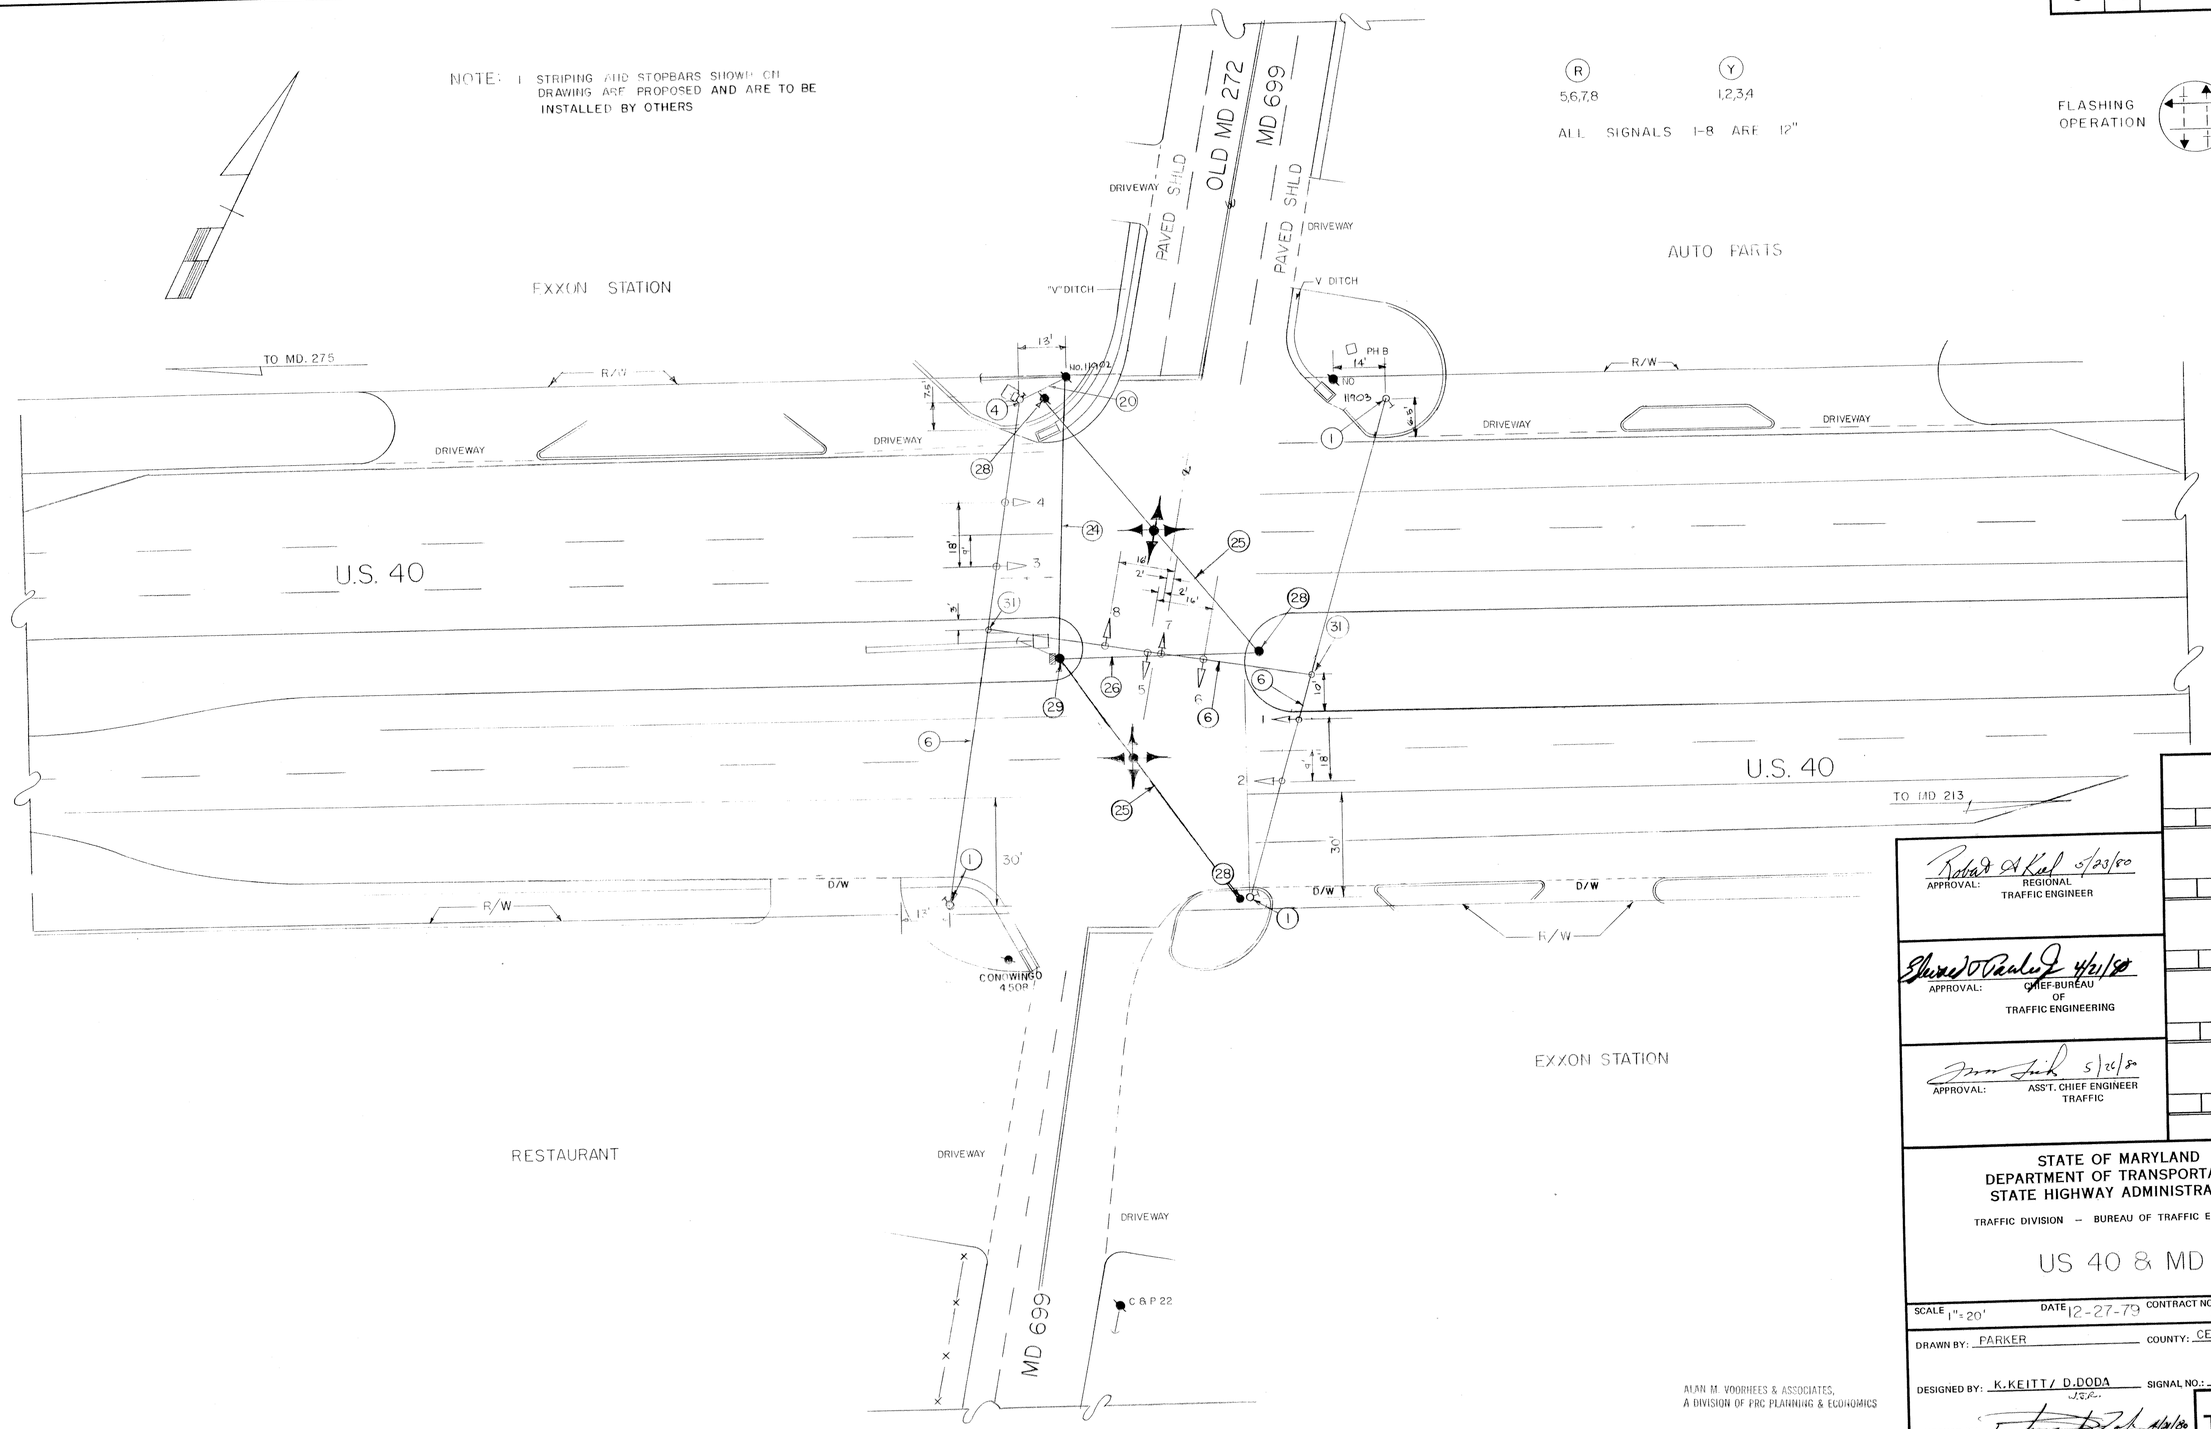

APPROVAL: REGIONAL TRAFFIC ENGINEER 5/23/80

APPROVAL: CHIEF BUREAU OF TRAFFIC ENGINEERING 4/21/80

APPROVAL: ASS'T. CHIEF ENGINEER TRAFFIC 5/26/80

REVISIONS

STATE OF MARYLAND
DEPARTMENT OF TRANSPORTATION
STATE HIGHWAY ADMINISTRATION

TRAFFIC DIVISION — BUREAU OF TRAFFIC ENGINEERING

US 40 & MD 699

SCALE 1"=20' DATE 12-27-79 CONTRACT NO. CE-611-501-285

DRAWN BY: PARKER COUNTY: CECIL

DESIGNED BY: K.KEITT/ D.DODA SIGNAL NO.: 07013

CHECKED BY: 4/21/80

DRAWING NO. TS-287 B

ALAN M. VOORHEES & ASSOCIATES, A DIVISION OF PRC PLANNING & ECONOMICS

070040 08.33